

0 1 2 3 4 5 6 METRES

SCALE 1 : 50

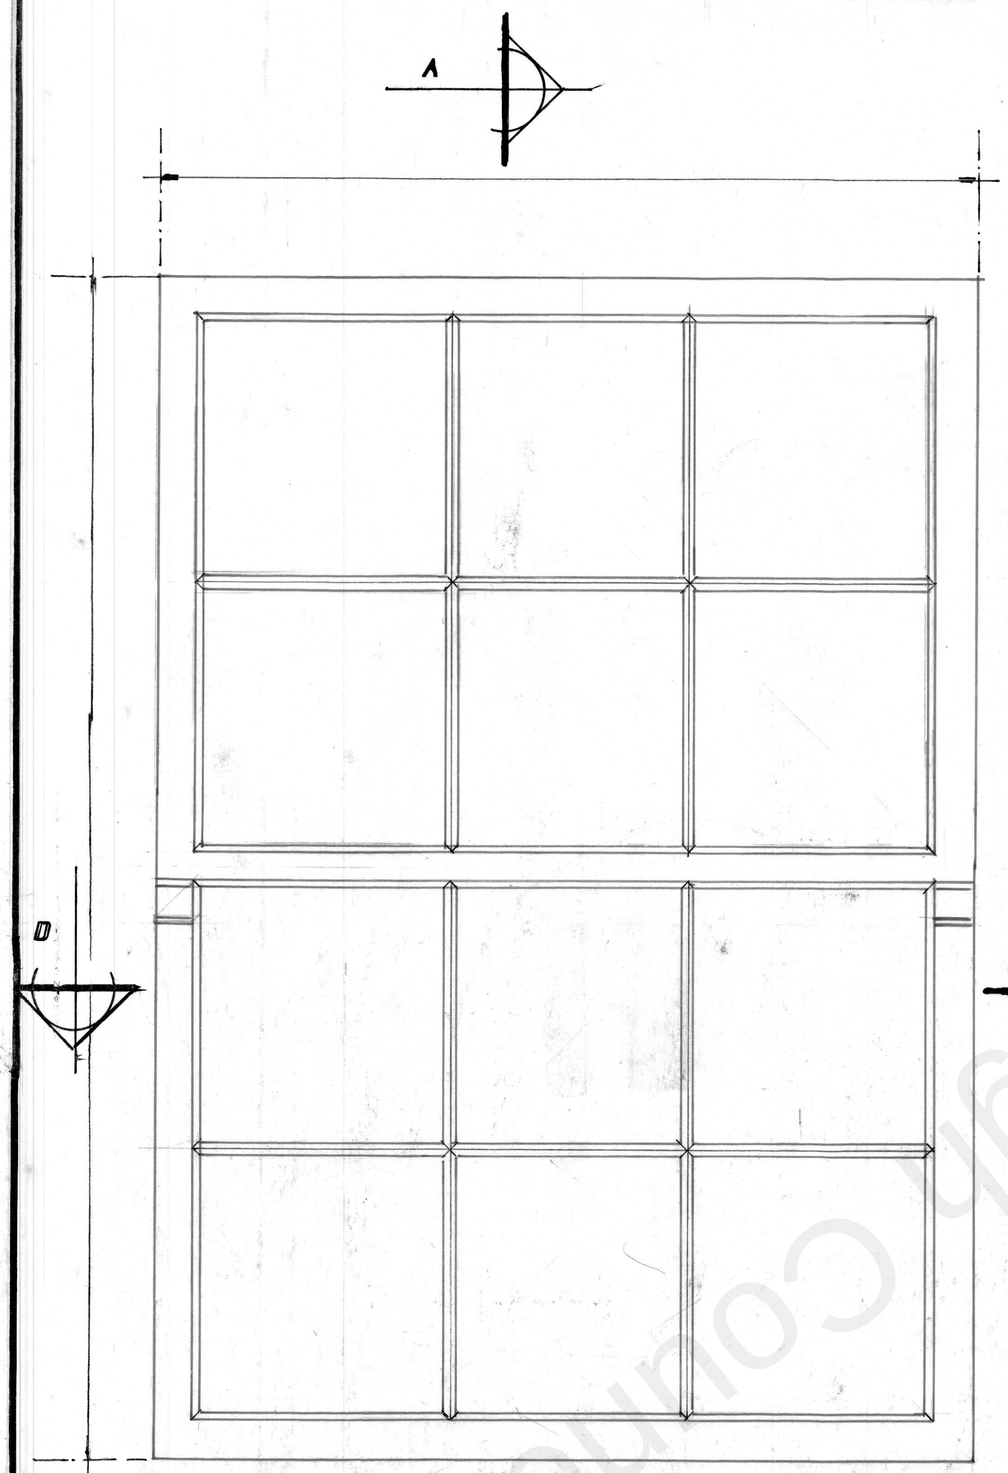

TYPICAL WINDOW ELEVATION


scale 1 : 5

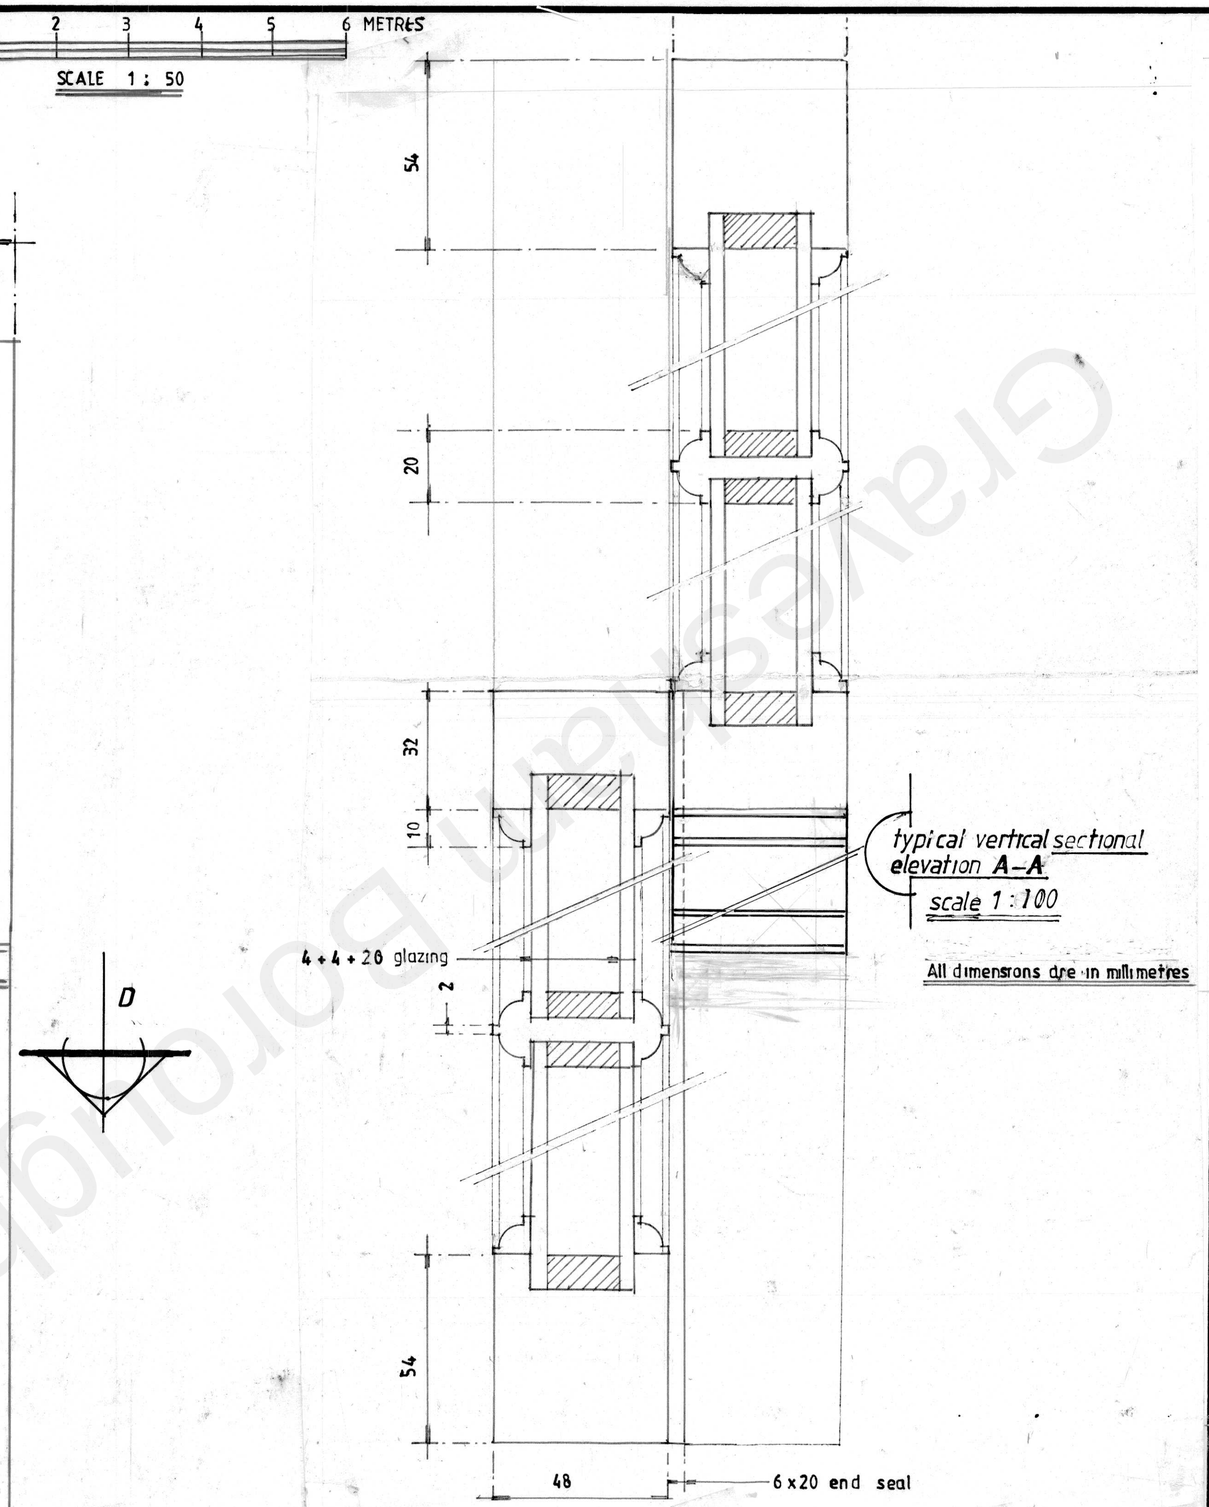

typical vertical sectional elevation **A–A**

scale 1 : 100

All dimensions are in millimetres

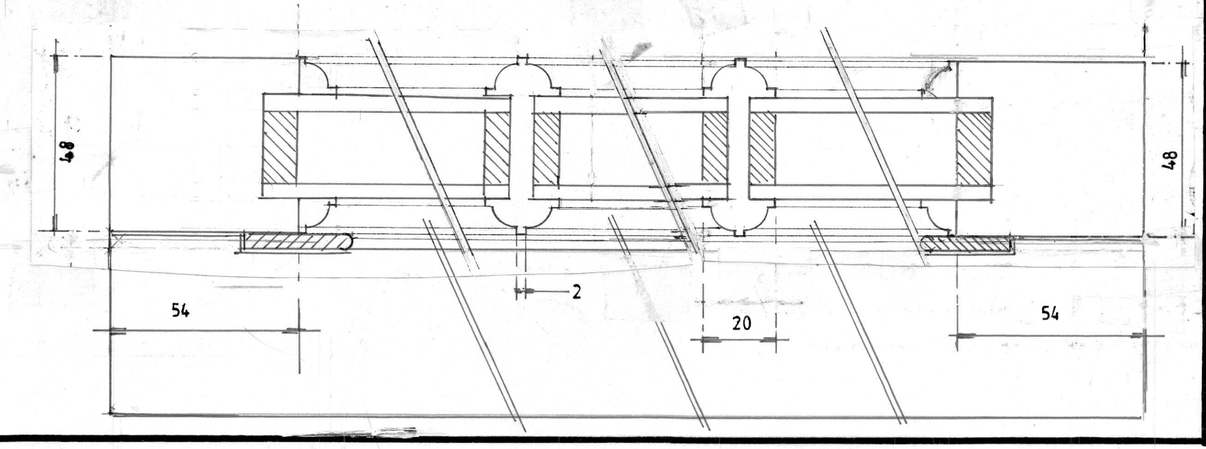

sectional elevation **D–D**

scale 1 : 100

NOTES

16.
17.800.
12.300

DATES	REVISIONS

PROJECT
for the retention of windows to upper level flat

LOCATION
27A SOUTH HILL ROAD
DA12: 1LA.

SHEET CONTENT
WINDOW DETAILS

PAPER SIZE

DATE 24/01/2023 | SCALE as shown

DRAWING N° MUAY/022/003

Gravesham Borough Council