


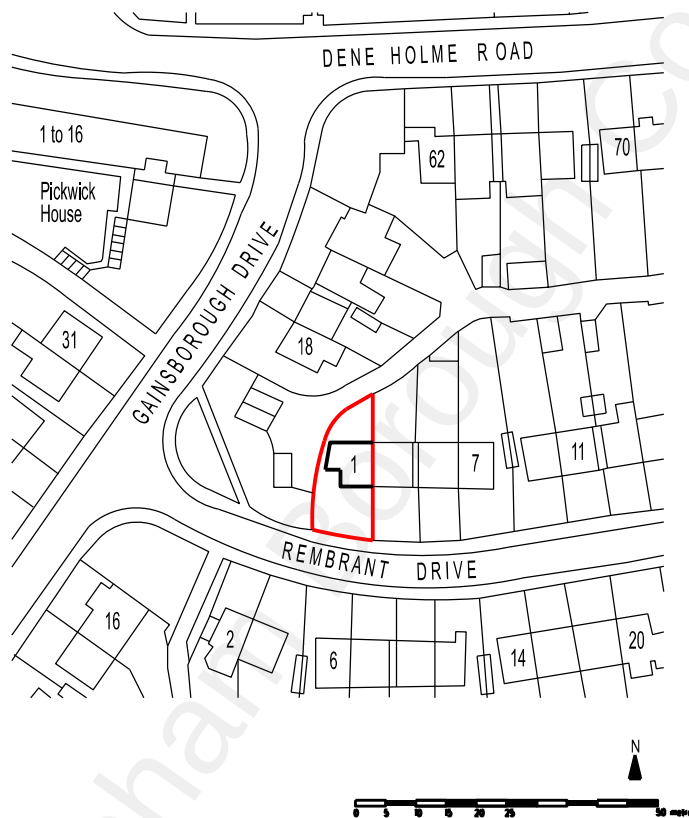

REVISION	DATE
ARCHITECT TA ARCHITECTS 11 JOYDENS WOOD ROAD BEXLEY KENT DA5 2HS Tel 07905 130591 ta140256@googlemail.com	
JOB PROPOSED DOUBLE & SINGLE STOREY EXTENSIONS AT 1 REMBRANT DRIVE NORTHFLEET KENT DA11 8NG	
DRAWING SITE LOCATION PLAN	
SCALE 1:1250 AT A4	DATE NOV 2022
DRAWING NO. CP/01	