



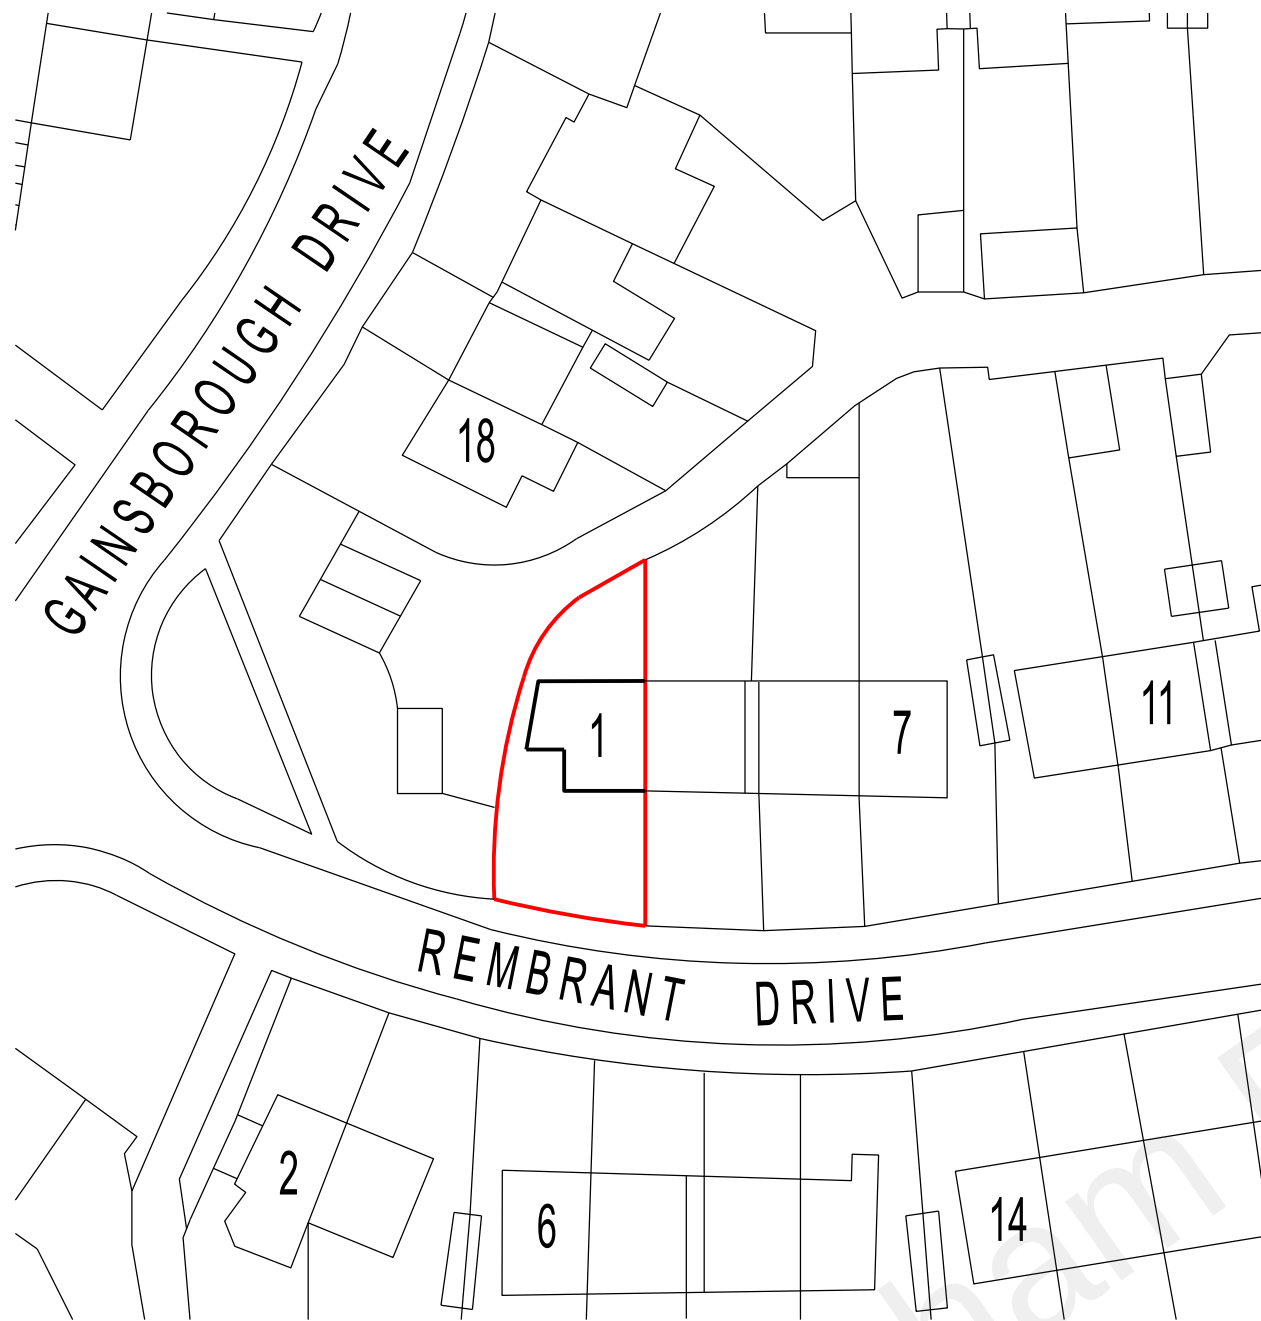

EXISTING BLOCK PLAN scale 1:500



proposed extension
shown hatched with
more than 6000 mm
clearance between
car parking space
and front entrance door

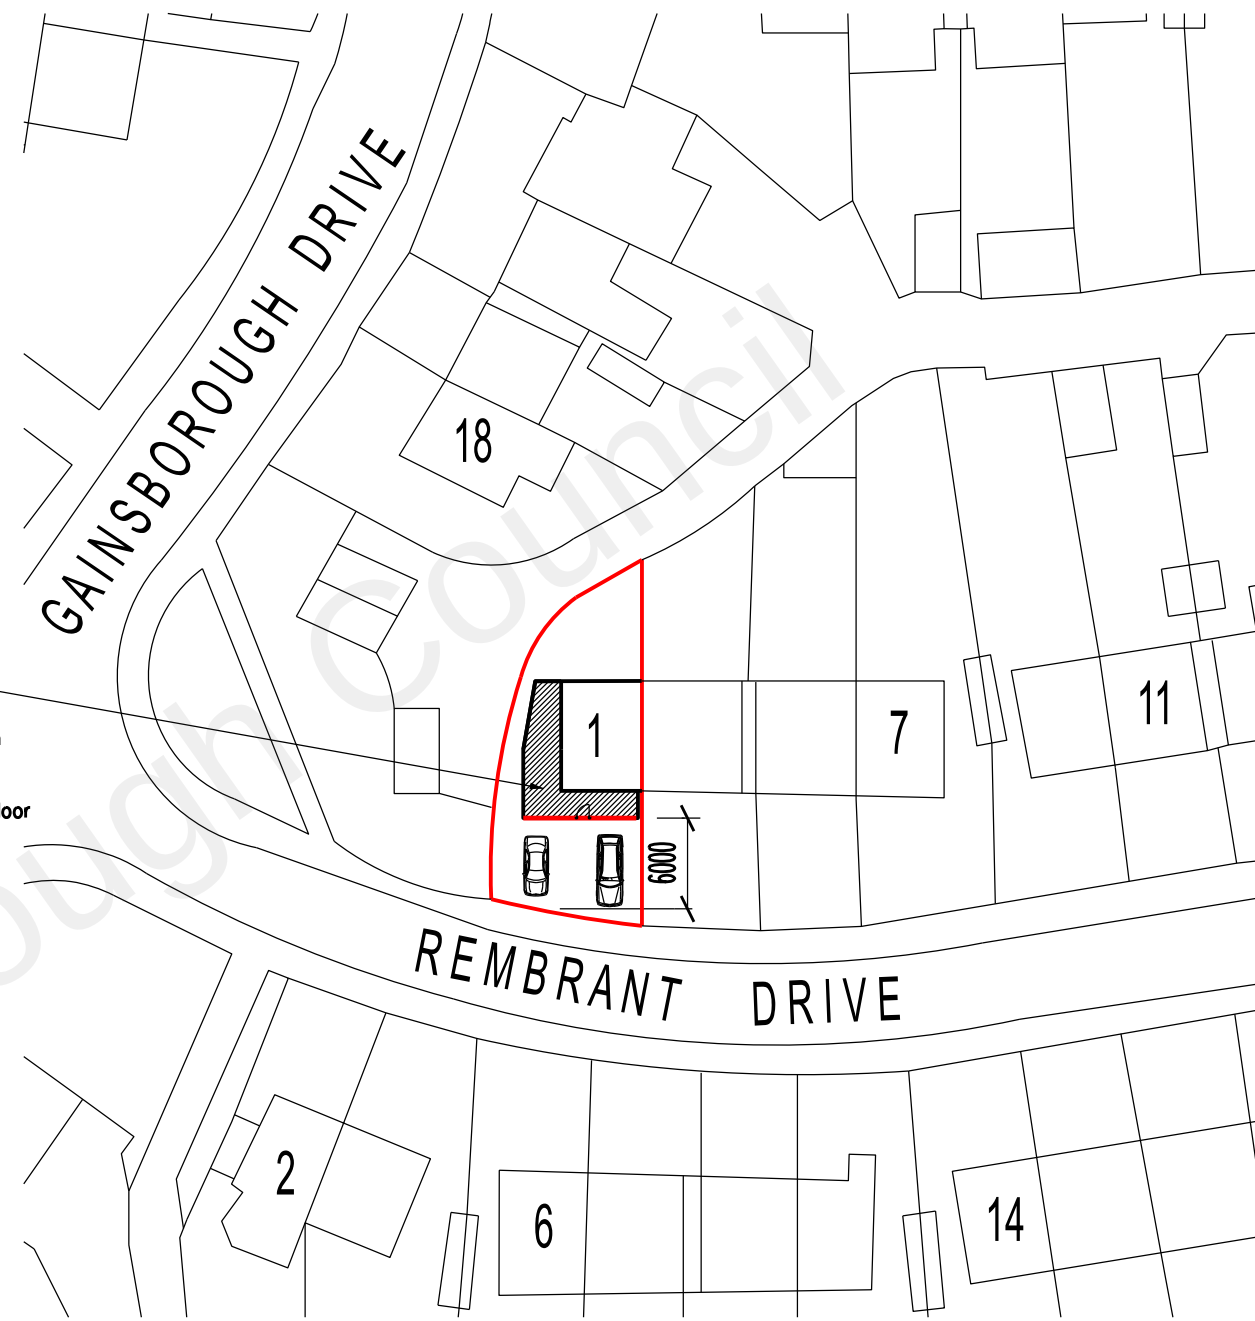

PROPOSED BLOCK PLAN scale 1:500



A. Redrawn. 24/02/2023
REVISION DATE

ARCHITECT
TAARCHITECTS
11 JOYDENS WOOD ROAD BEXLEY
KENT DA5 2HS Tel 07905 130591
ta140256@googlemail.com

JOB
PROPOSED DOUBLE & SINGLE
STOREY EXTENSIONS
AT 1 REMBRANT DRIVE
NORTHFLEET KENT DA11 8NG

DRAWING
EXISTING & PROPOSED SITE
BLOCK PLANS

SCALE 1:500 AT A3 DATE NOV 2022

DRAWING NO.
CP/02 A