


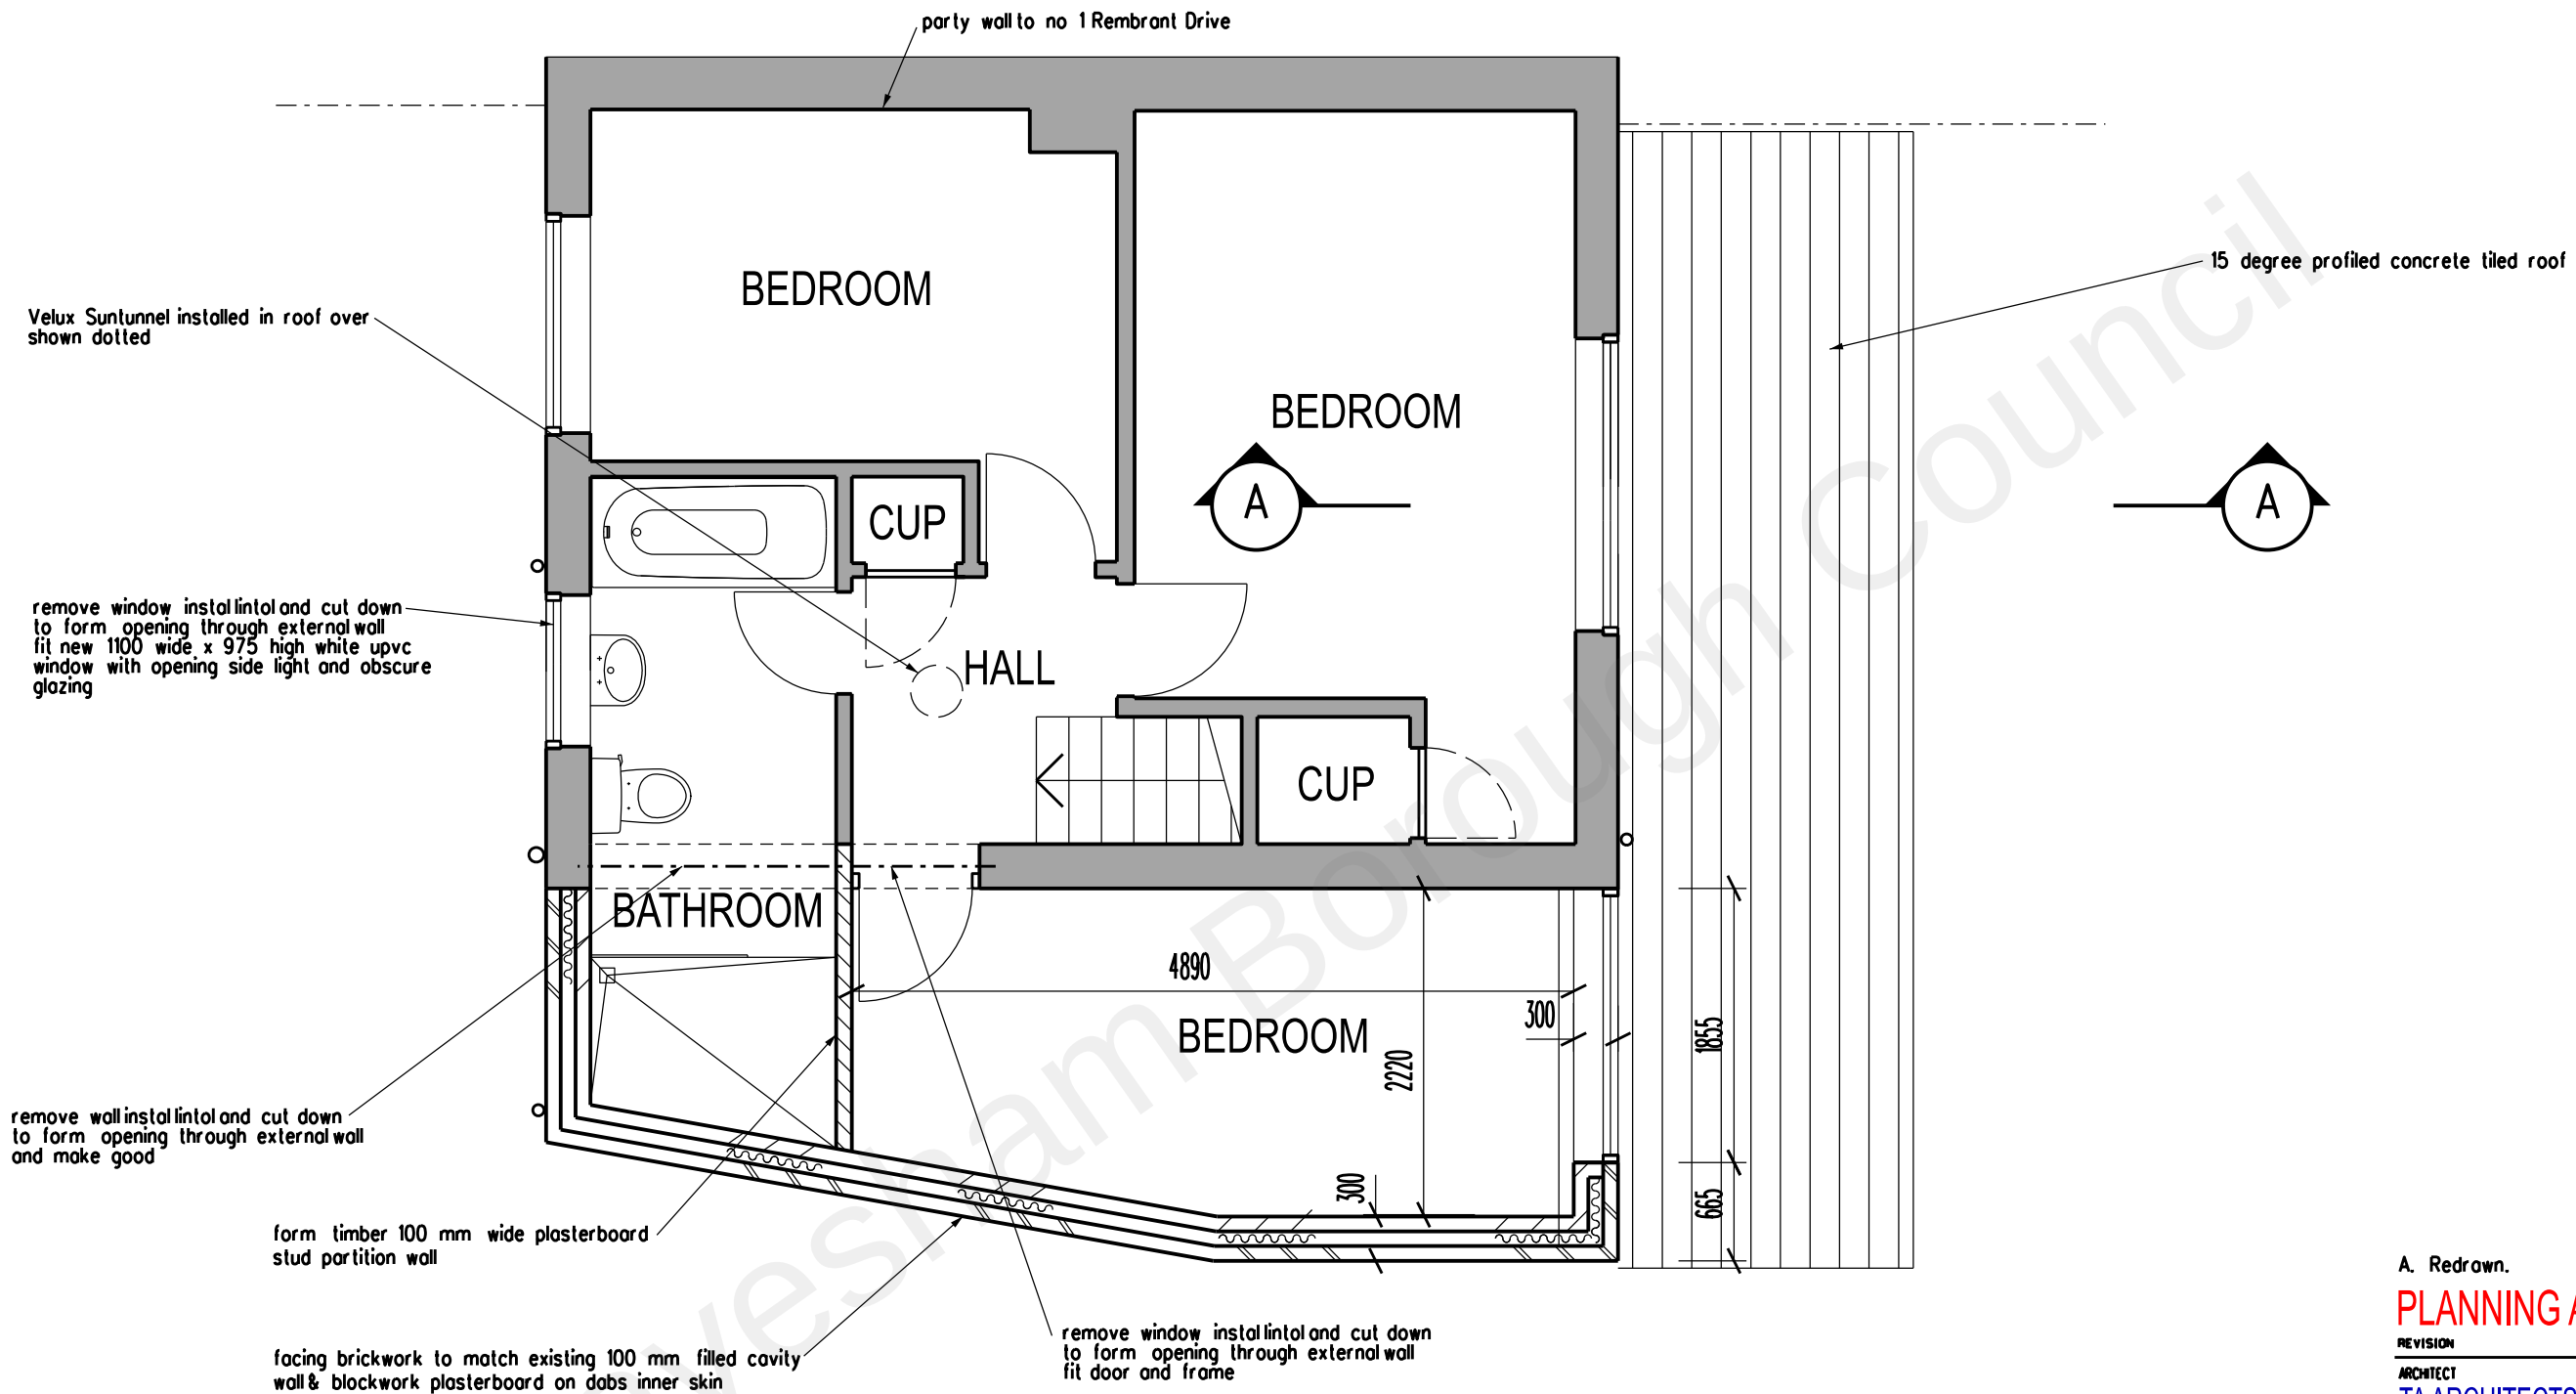

A. Redrawn. 24/02/2023

PLANNING APPLICATION

REVISION DATE

ARCHITECT

TA ARCHITECTS
11 JOYDENS WOOD ROAD BEXLEY
KENT DA5 2HS Tel 07905 130591
ta140256@googlemail.com

JOB
PROPOSED DOUBLE & SINGLE
STOREY EXTENSIONS
AT 1 REMBRANT DRIVE
NORTHFLEET KENT DA11 8NG

DRAWING
PROPOSED FIRST FLOOR
PLAN

SCALE 1:50 AT A3 DATE NOV 2022

DRAWING NO.
CP/05 A