


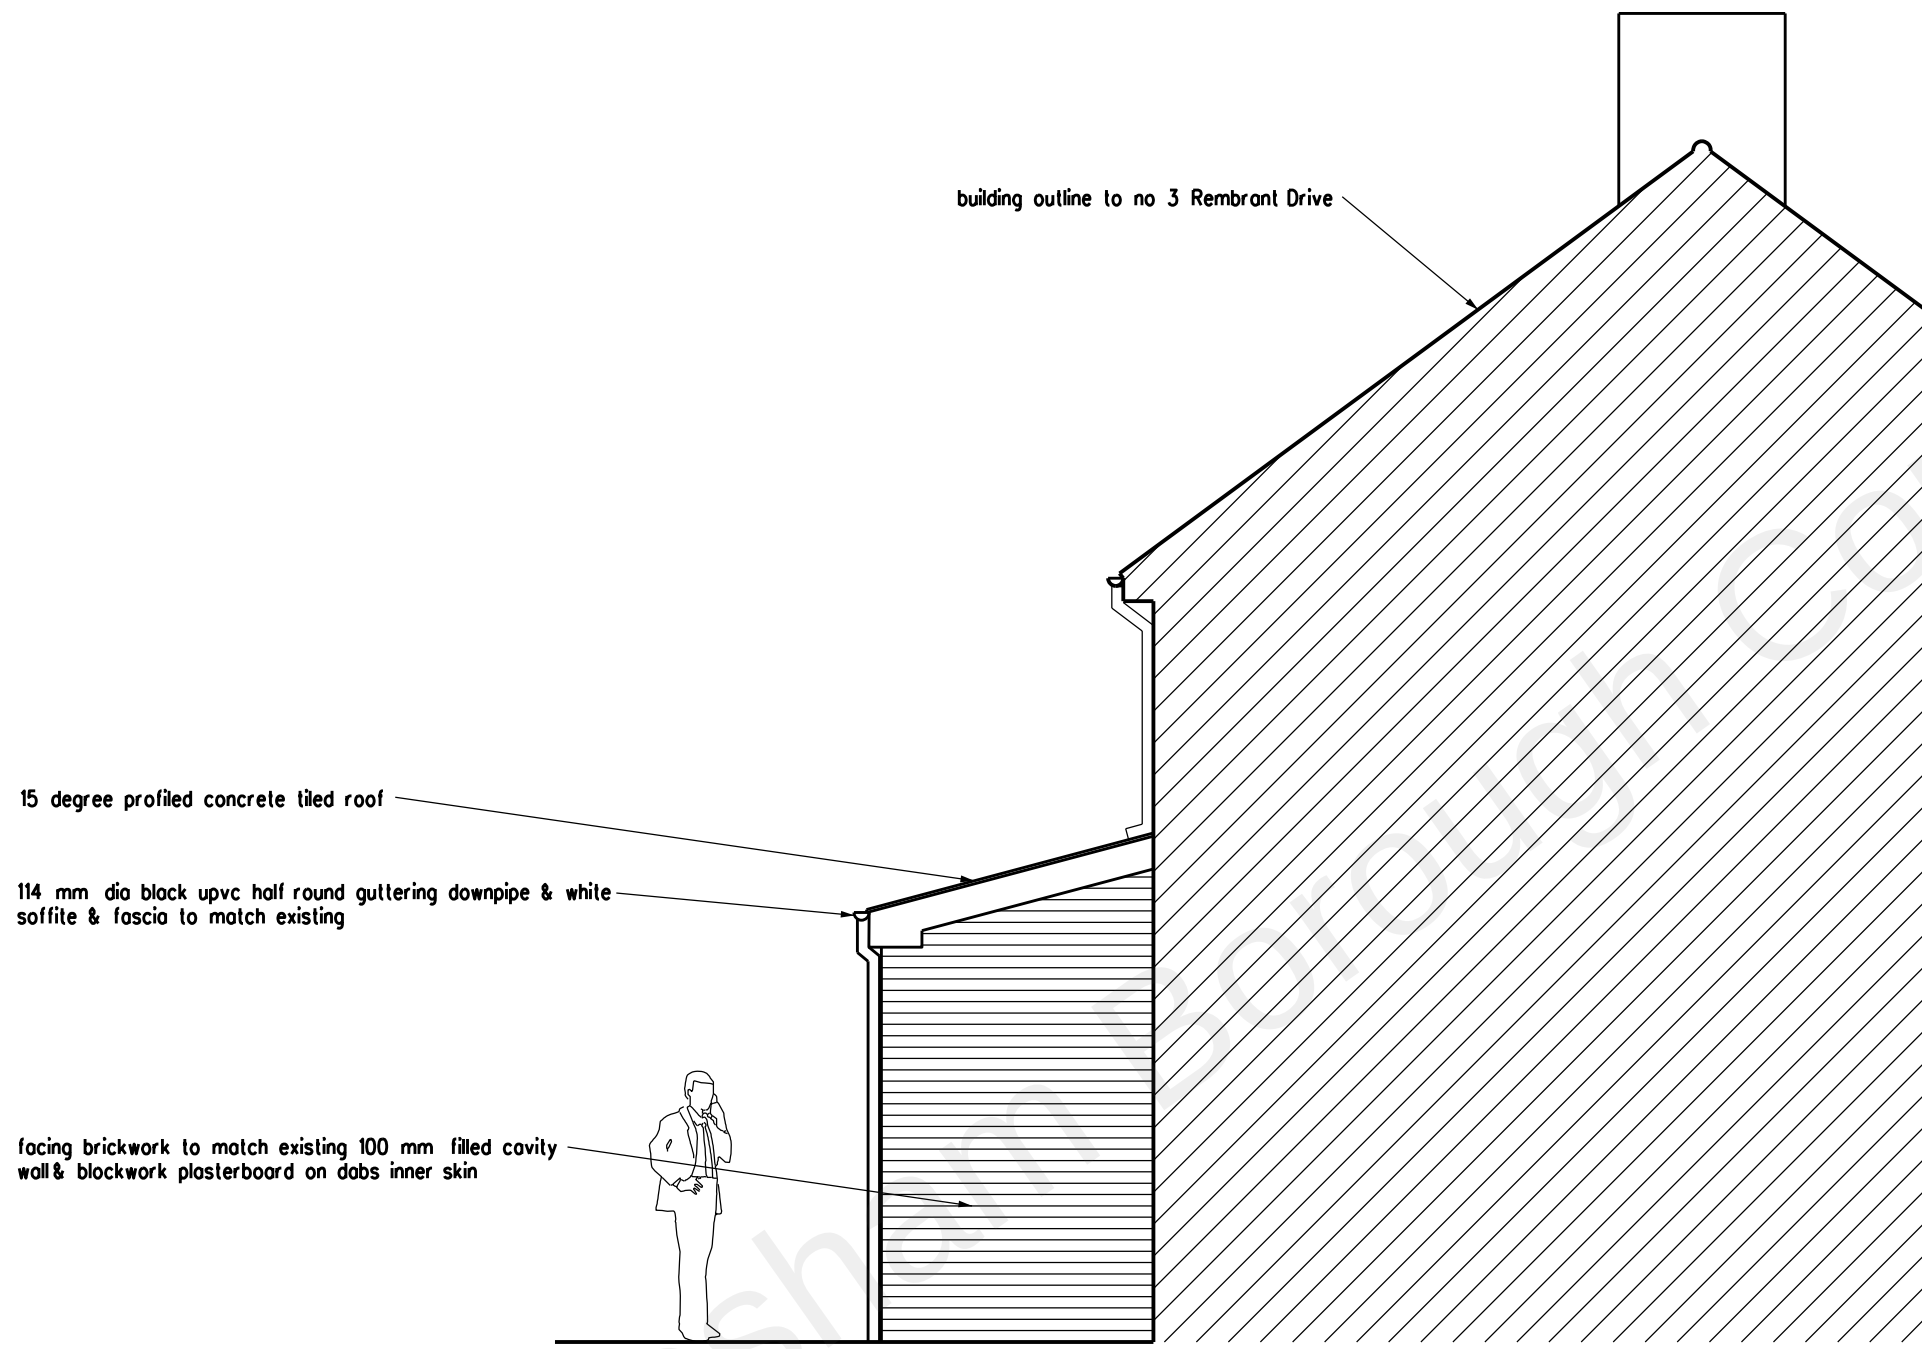

A. Redrawn. 24/02/2023

## PLANNING APPLICATION

REVISION DATE

ARCHITECT

TA ARCHITECTS  
11 JOYDENS WOOD ROAD BEXLEY  
KENT DA5 2HS Tel 07905 130591  
ta140256@googlemail.com

JOB  
PROPOSED DOUBLE & SINGLE  
STOREY EXTENSIONS  
AT 1 REMBRANT DRIVE  
NORTHFLEET KENT DA11 8NG

DRAWING  
PROPOSED SIDE ELEVATION TO  
No 3 REMBRANT DRIVE

SCALE 1:50 AT A3 DATE NOV 2022

DRAWING NO.  
CP/10 A

0 1 2 3 4 5 metres