



NOTES:
Do not scale from this drawing
This drawing is for design intent for
the purposes of planning application
only

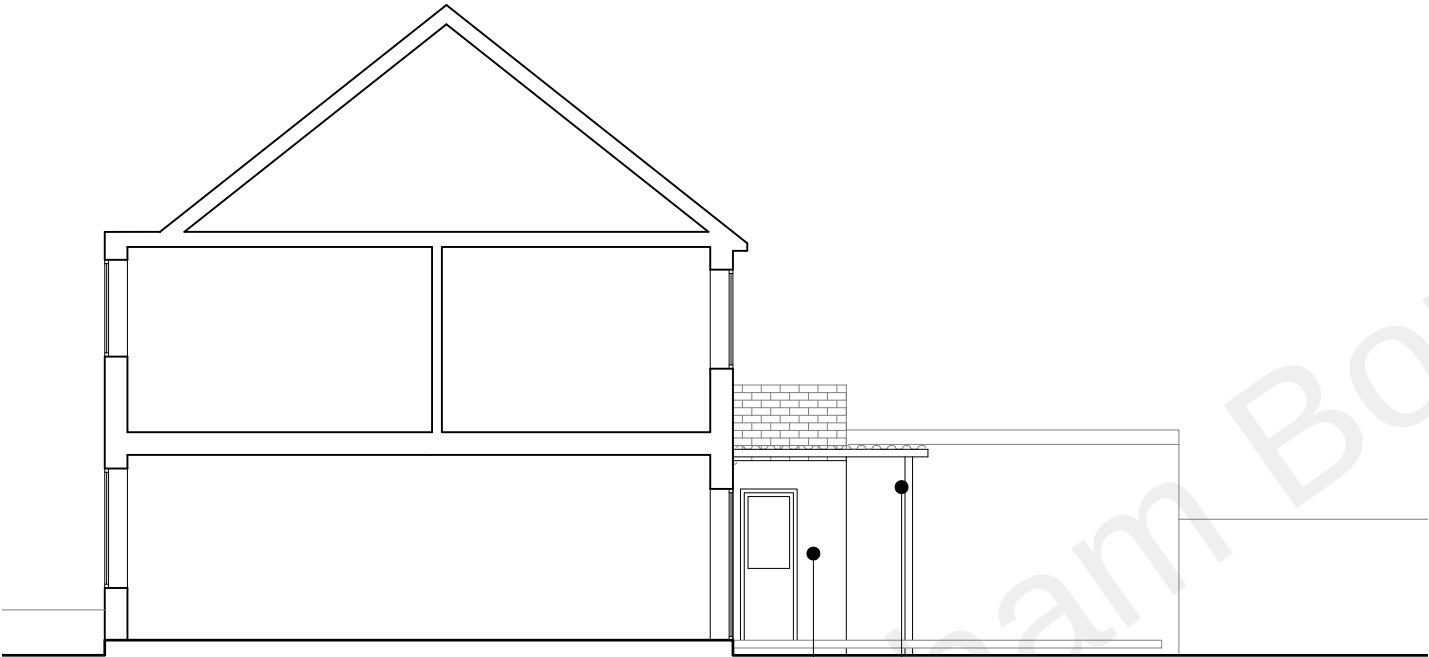

Existing typical section

Existing pergola with
polycarbonate covering


Existing extension

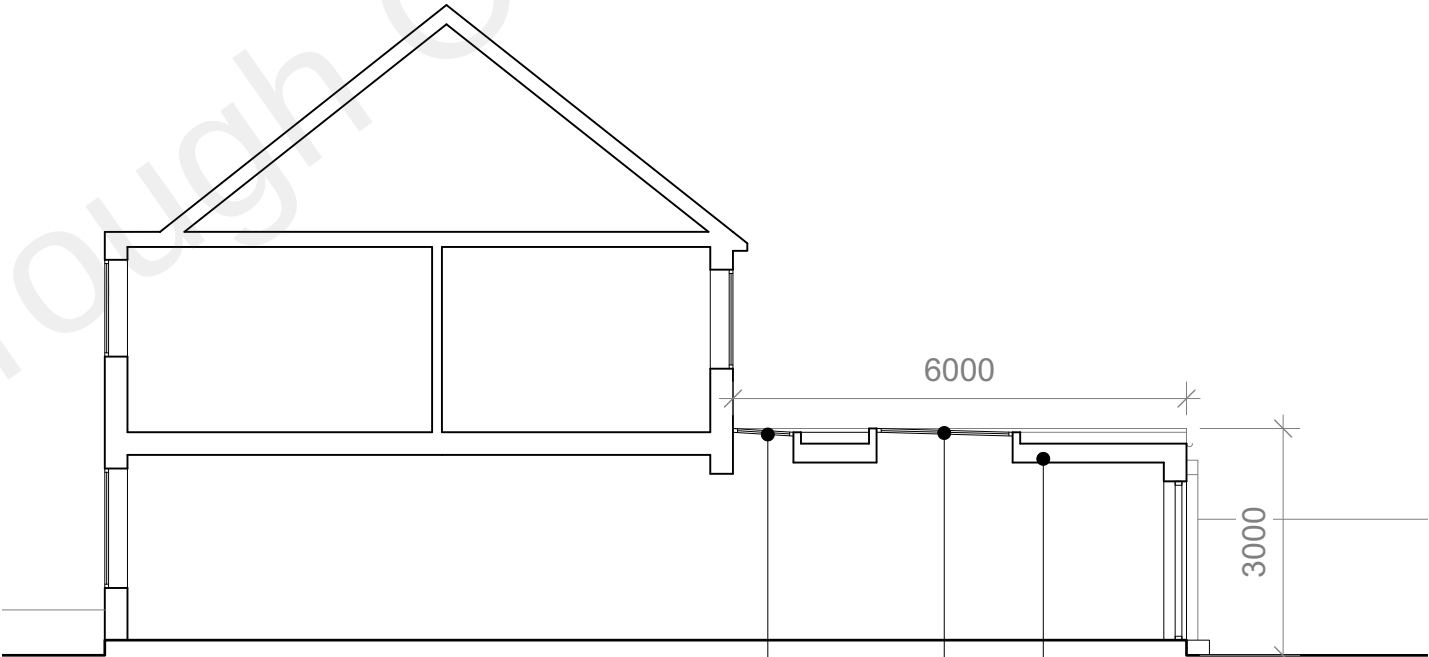

Proposed typical section

Single-ply membrane flat
roof with brick parapet.
Single-storey extension
maximum height 3m, depth
of extension 6m

Rooflight

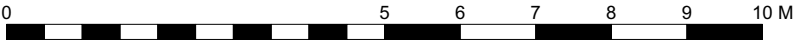

DRAWING: Existing and proposed sections

PROJECT: 79 Abbey Road, DA12 1RG

CLIENT: Qun Yu

DRWG NO: 104_PL-04

SCALE: 1:100 @A3

DATE: 14.03.2022

REVISION: A

CHECKED: AH

STATUS: PLANNING



t: 07710820091
e: am.yanhu@gmail.com