




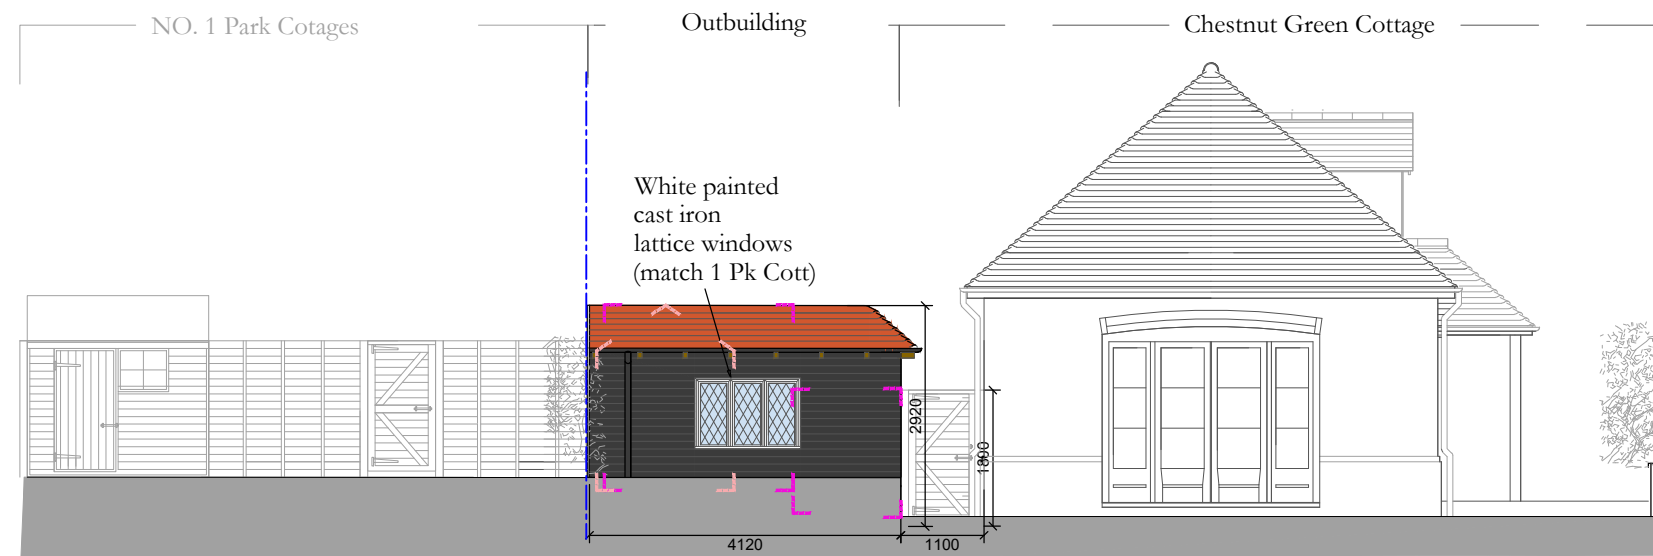

PROPOSED EAST (TANYARD HILL) FACING ELEVATION

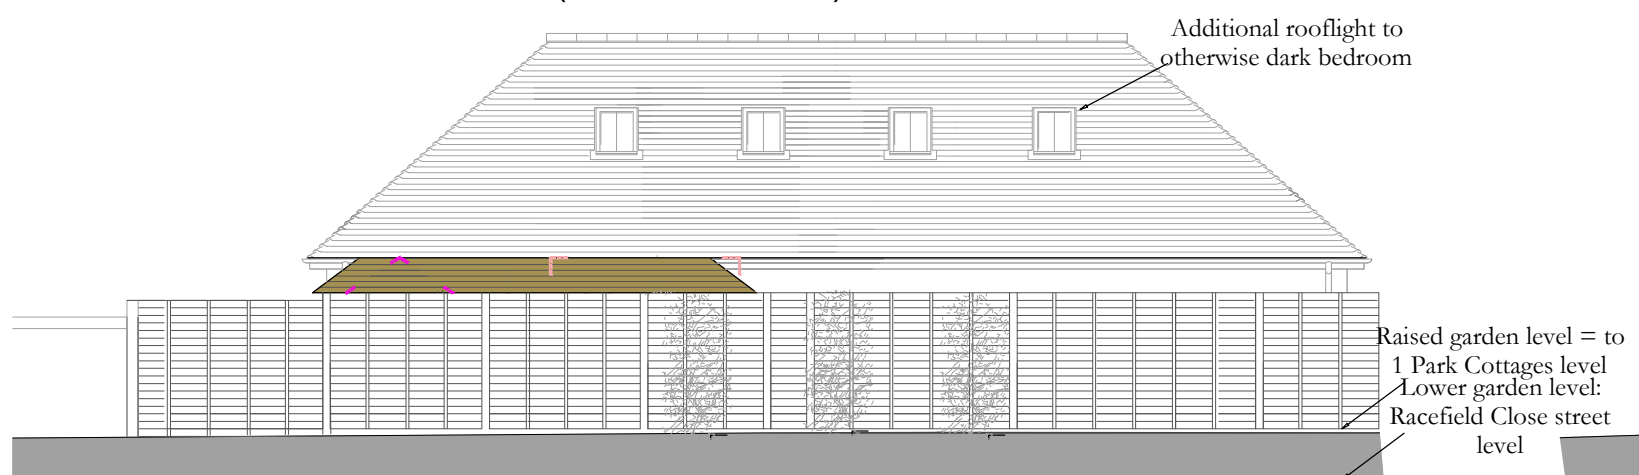


PROPOSED SOUTH (1 PARK COTTAGES) FACING ELEVATION

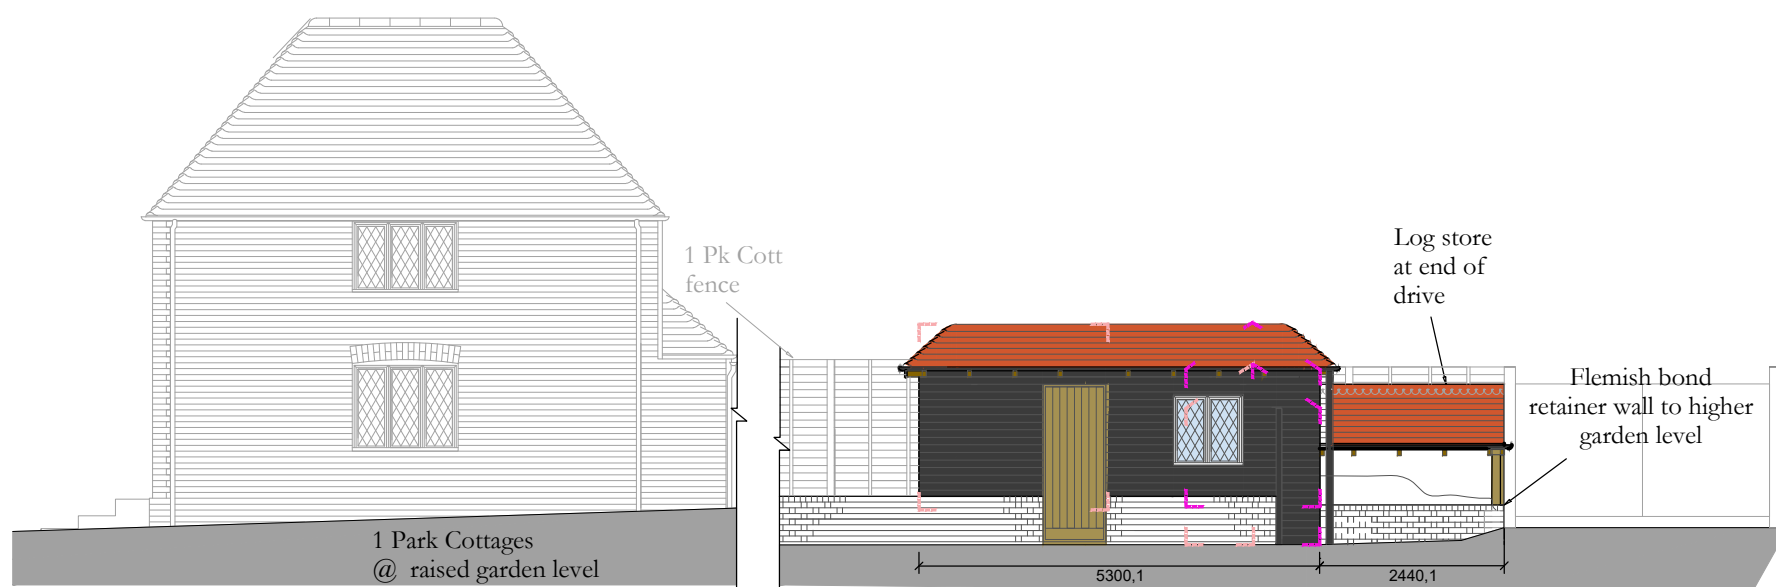

PROPOSED NORTH (CHESTNUT GREEN COTTAGE) FACING ELEVATION

SCALE 1:100

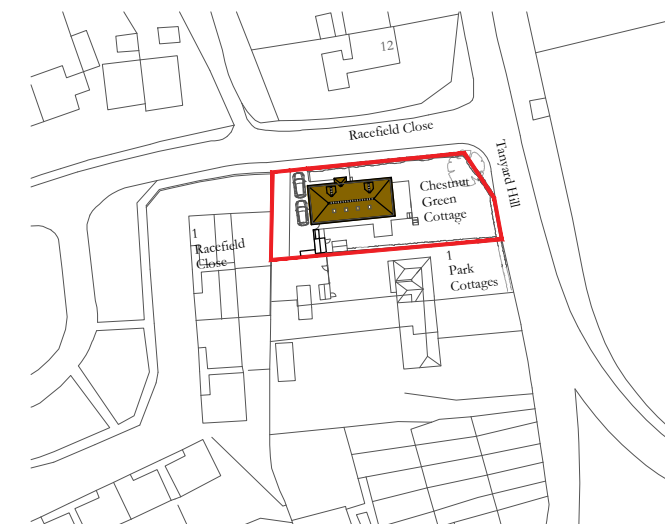


LOCATION PLAN
SCALE 1:1250

ALL DIMENSIONS MAY VARY ON SITE AND TO BE CHECKED BEFORE COMMENCING WORK.


WORKS PROPOSED IN THESE DRAWINGS ASSUMES DEVELOPER / CLIENT COMPLIANCE WITH RELEVANT HEALTH AND SAFETY (CDM) REGULATIONS AND REQUIREMENTS OF THE PARTY WALL AGREEMENTS OF THE PARTY WALL ETC 1996 CDM SERVICE ARE NOT PROVIDED OF OFFERED BY THE AUTHOR OF THESE DRAWINGS

NOTES

1. ALL DIMENSIONS ARE IN MILLIMETRES.
2. THIS DRAWING IS TO BE READ IN CONJUNCTION WITH ALL STRUCTURAL ENGINEERS DRAWINGS, SPECIFICATIONS AND SCHEDULES, AND ANY OTHER CONSULTANT'S DOCUMENTATION AND REPORTS
3. ANY DISCREPANCIES OR INCONSISTENCIES IN THE INFORMATION SHOULD BE REPORTED DIRECT TO THE ARCHITECT FOR CLARIFICATION AND CONFIRMATION OF INSTRUCTION.
4. DO NOT SCALE FROM THIS DRAWING(DRAWINGS MAY BE SCALED FOR LOCAL AUTHORITY AND PLANNING PURPOSES ONLY - ALL DIMENSIONS TO BE CHECKED ON SITE.
5. ALL NEW MATERIALS AND EXTERNAL SURFACES TO MATCH EXISTING UNLESS OTHERWISE SPECIFIED.

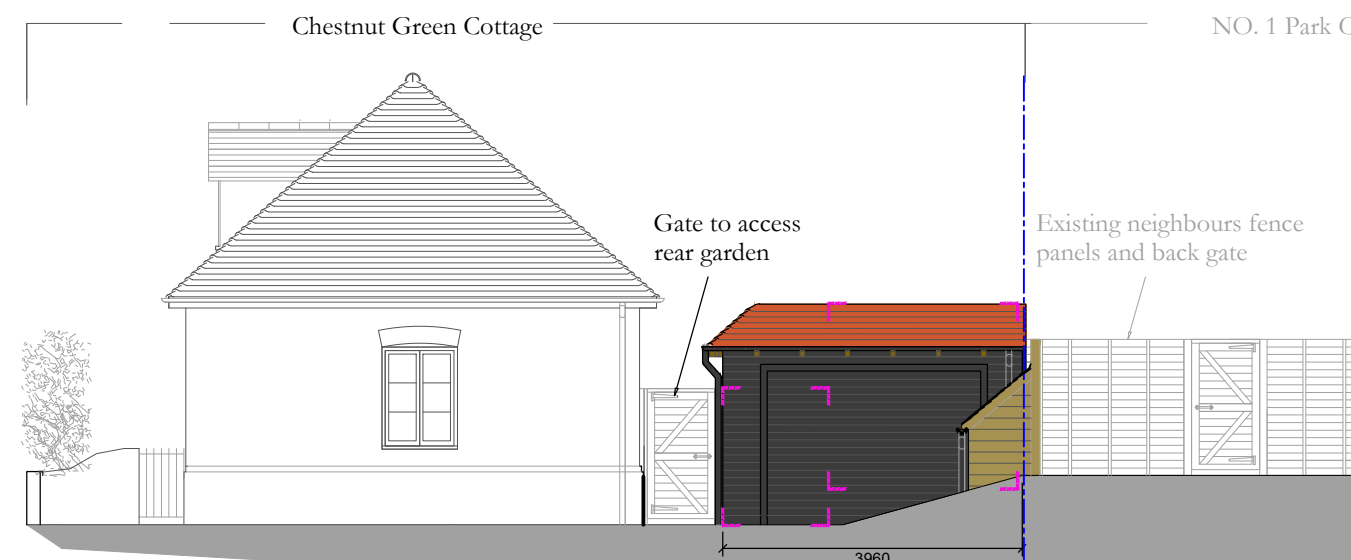

PROPOSED WEST FACING ELEVATION

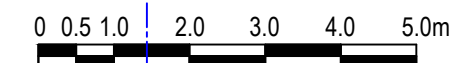

Scale 1:100

AGENT & CONTACT: Allison Franks BA (Hons) MArch
franks797@btinternet.com
0777 585 1533

PROJECT DRAWING:

PROPOSED ELEVATIONS

DESCRIPTION: CHESTNUT GREEN COTTAGE, RACEFIELD CLOSE, SHORNE KENT DA12 3EL

PROJECT No: 063

DRAWING No: DA12 PE-01

REVISION: 00

SCALE: 1:100 DATE: 09.07.23

PAPER SIZE: A3 DRAWN: AF

KEY

- SITE BOUNDARY
- APPROVED STORAGE - planning app. no. 20150247) (REMOVED)
- BIKE STORAGE (REMOVED)