



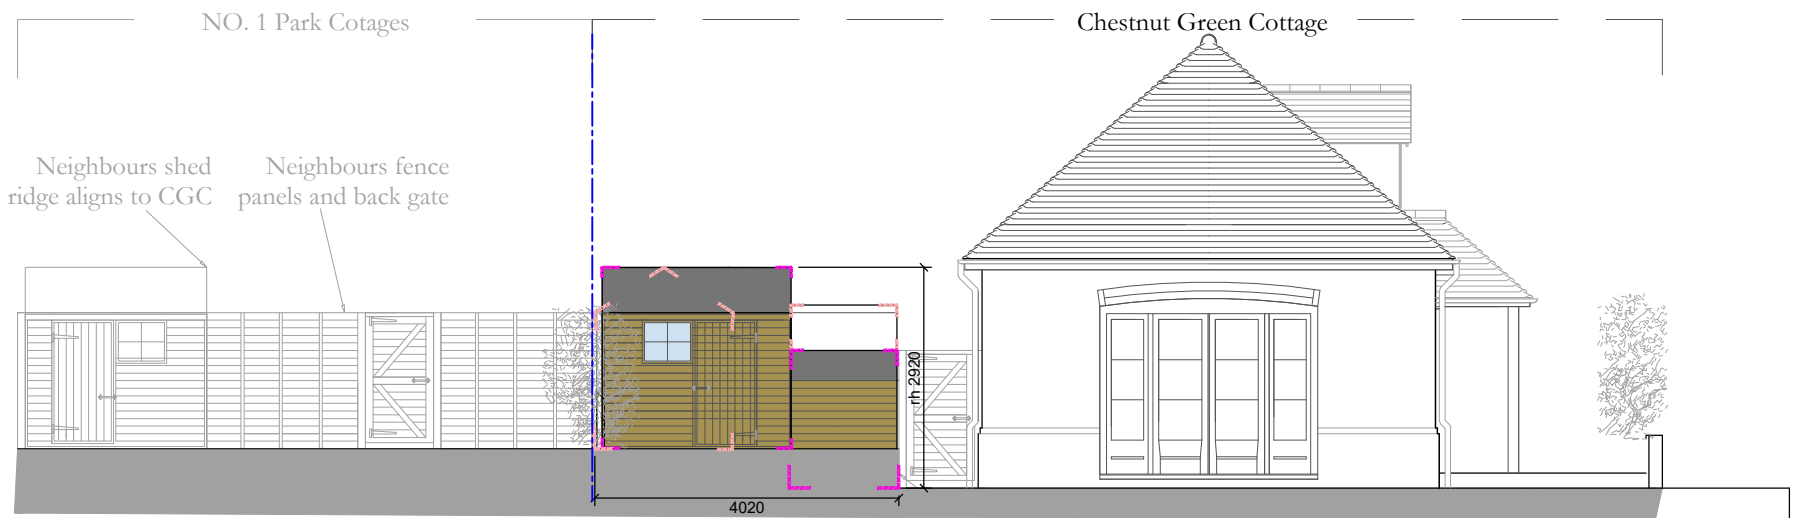


EXISTING EAST (TANYARD HILL) FACING ELEVATION

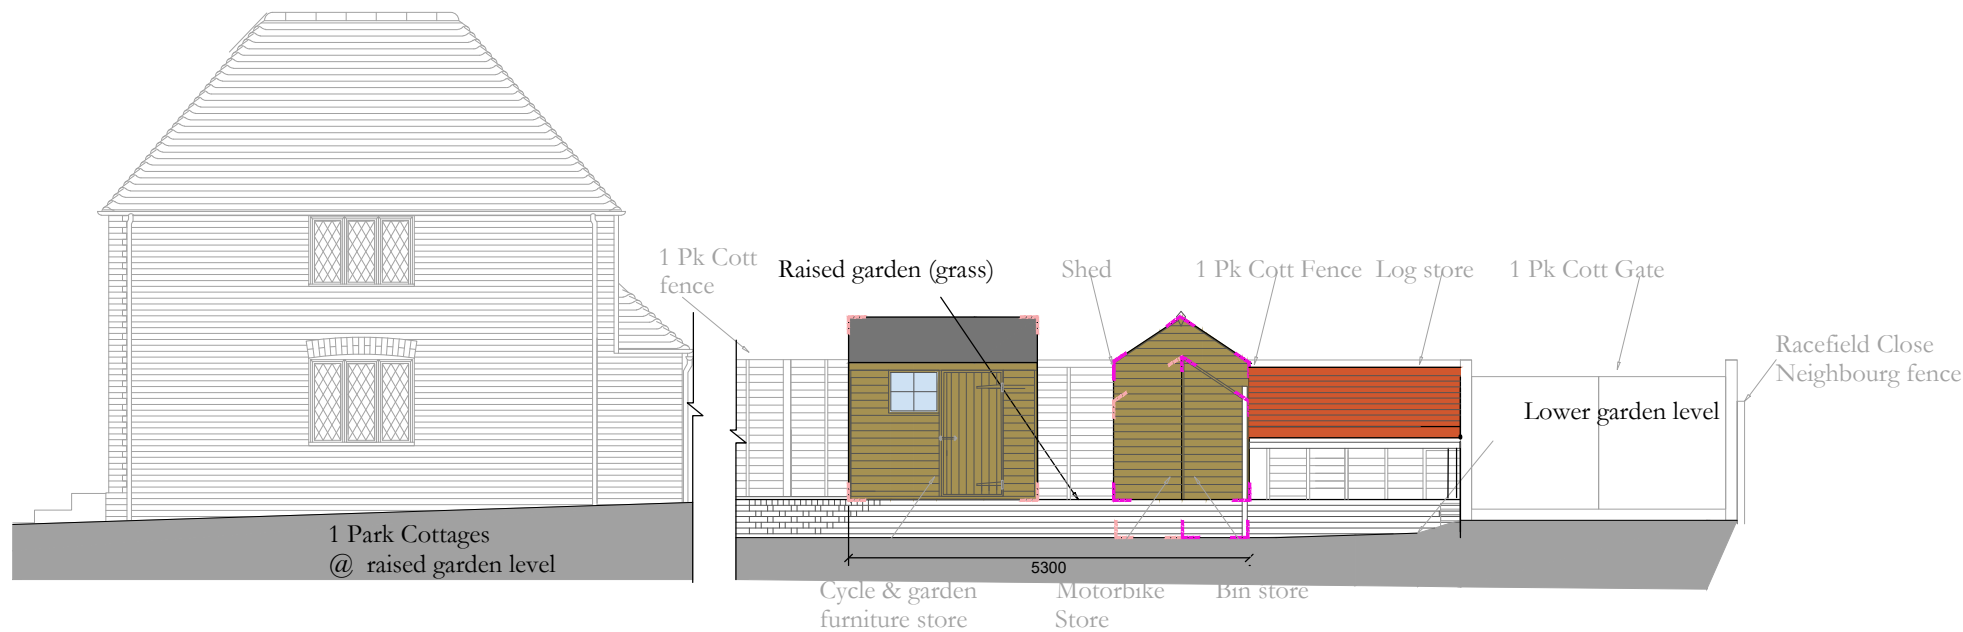

EXISTING SOUTH (1 PARK COTTAGES) FACING ELEVATION



EXISTING WEST FACING ELEVATION

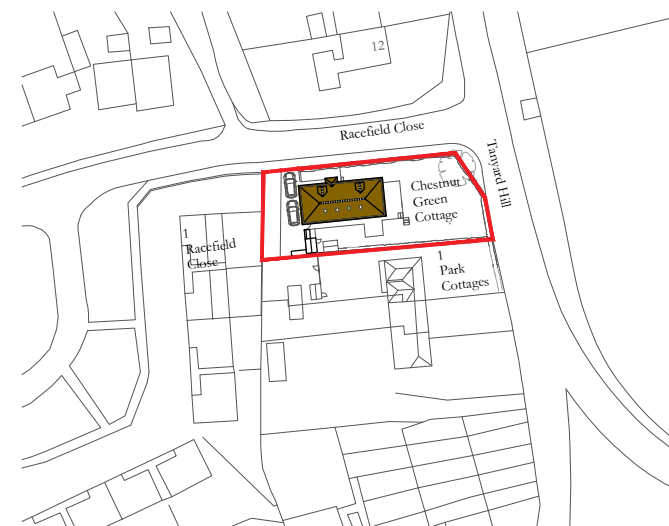

LOCATION PLAN  
SCALE 1:1250

Chestnut Green Cottage

ALL DIMENSIONS MAY VARY ON SITE AND TO BE CHECKED BEFORE COMMENCING WORK.

WORKS PROPOSED IN THESE DRAWINGS ASSUMES DEVELOPER / CLIENT COMPLIANCE WITH RELEVANT HEALTH AND SAFETY (CDM) REGULATIONS AND REQUIREMENTS OF THE PARTY WALL AGREEMENTS OF THE PARTY WALL ETC 1996 CDM SERVICE ARE NOT PROVIDED OF OFFERED BY THE AUTHOR OF THESE DRAWINGS

NOTES

1. ALL DIMENSIONS ARE IN MILLIMETRES.
2. THIS DRAWING IS TO BE READ IN CONJUNCTION WITH ALL STRUCTURAL ENGINEERS DRAWINGS, SPECIFICATIONS AND SCHEDULES, AND ANY OTHER CONSULTANT'S DOCUMENTATION AND REPORTS
3. ANY DISCREPANCIES OR INCONSISTENCIES IN THE INFORMATION SHOULD BE REPORTED DIRECT TO THE ARCHITECT FOR CLARIFICATION AND CONFIRMATION OF INSTRUCTION.
4. DO NOT SCALE FROM THIS DRAWING(DRAWINGS MAY BE SCALED FOR LOCAL AUTHORITY AND PLANNING PURPOSES ONLY - ALL DIMENSIONS TO BE CHECKED ON SITE.
5. ALL NEW MATERIALS AND EXTERNAL SURFACES TO MATCH EXISTING UNLESS OTHERWISE SPECIFIED.

0 0.5 1.0 2.0 3.0 4.0 5.0m  
Scale 1:100

AGENT & CONTACT: Allison Franks BA (Hons) MArch  
franks797@btinternet.com  
0777 585 1533

PROJECT DRAWING:  
**EXISTING ELEVATIONS**  
DESCRIPTION: CHESTNUT GREEN COTTAGE,  
RACEFIELD CLOSE,  
SHORNE  
KENT DA12 3EL

|             |            |
|-------------|------------|
| PROJECT No: | 063        |
| DRAWING No: | DA12 EE-01 |
| REVISION:   | 00         |
| SCALE:      | 1:100      |
| PAPER SIZE: | A3         |
| DATE:       | 09.07.23   |
| DRAWN:      | AF         |

KEY

- SITE BOUNDARY
- APPROVED STORAGE - planning app. no. 20150247) (REMOVED)
- BIKE STORAGE (REMOVED)