



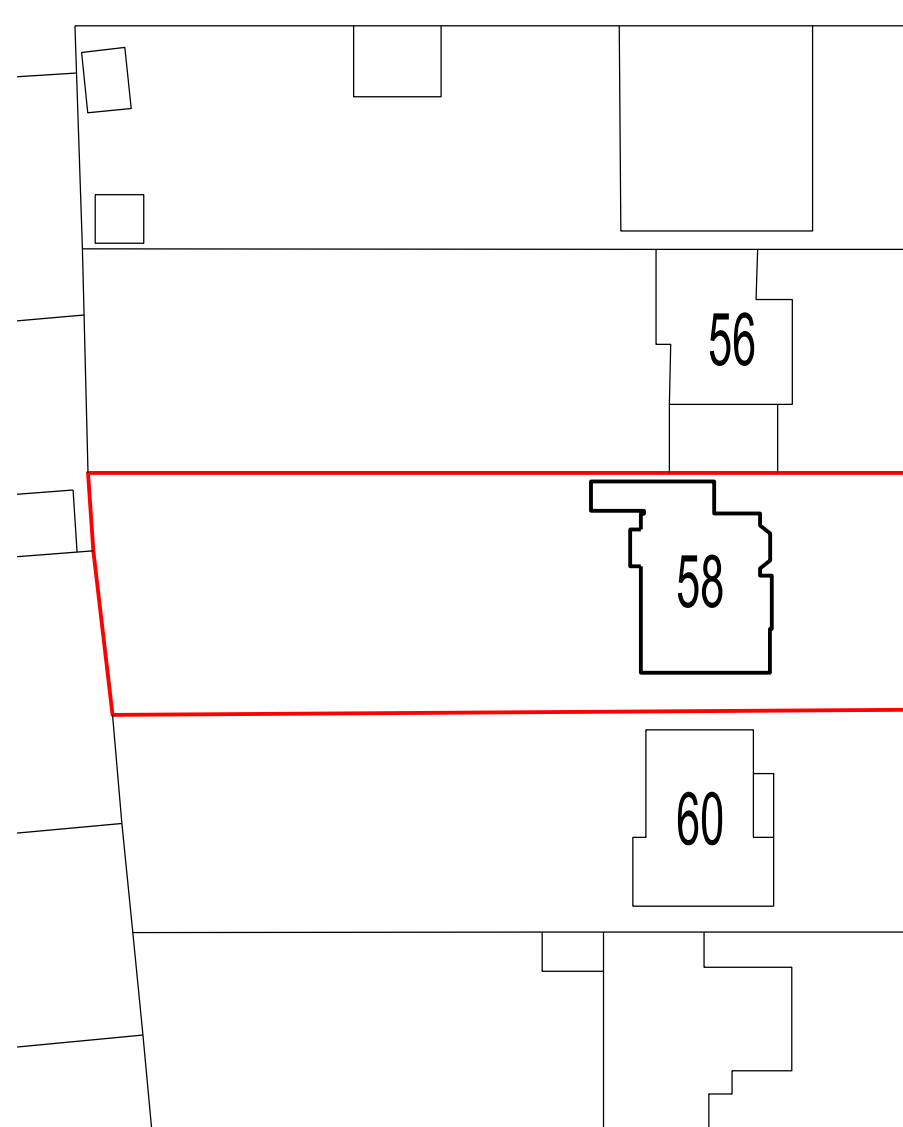

EXISTING BLOCK PLAN scale 1:500




WINDSOR ROAD

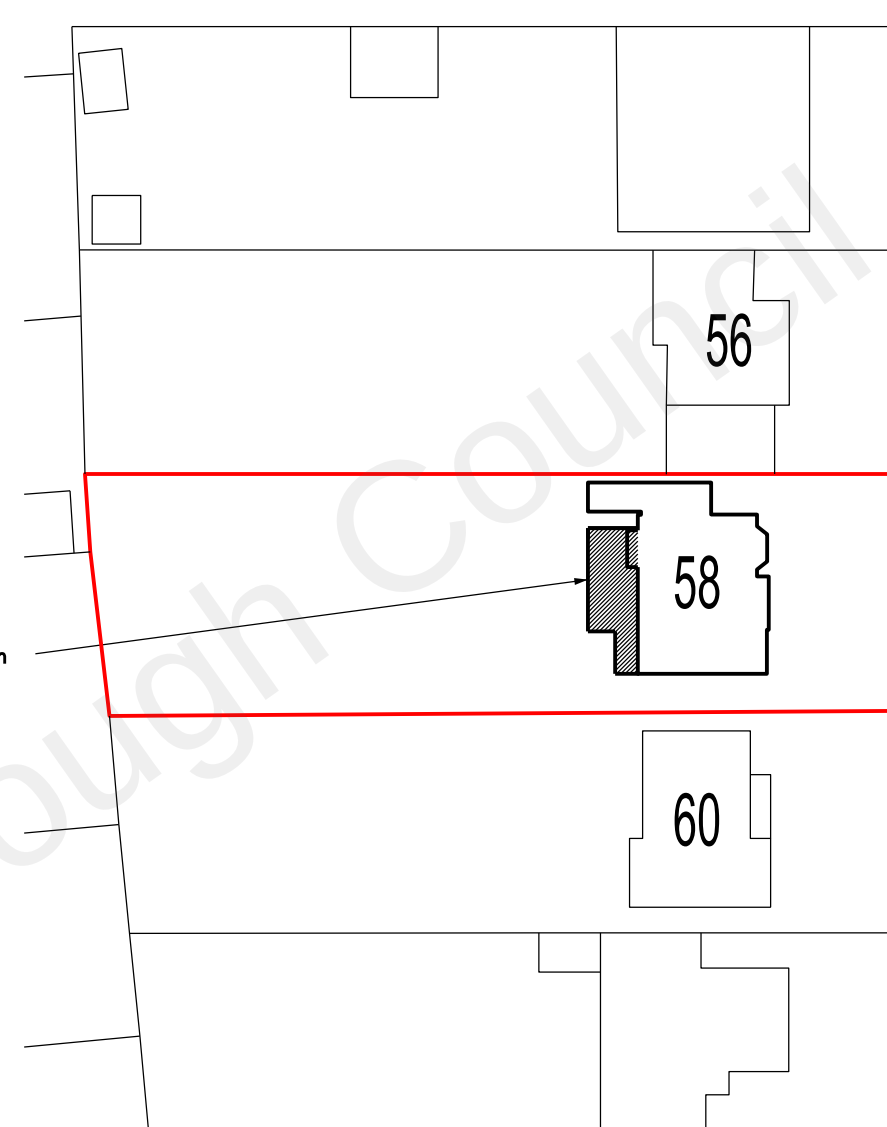

proposed extension
shown hatched

PROPOSED BLOCK PLAN scale 1:500

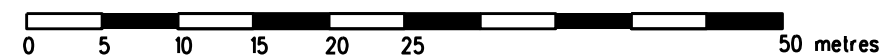

WINDSOR ROAD

REVISION DATE

ARCHITECT
TA ARCHITECTS
11 JOYDENS WOOD ROAD BEXLEY
KENT DA5 2HS Tel 07905 130591
ta140256@googlemail.com

JOB
PROPOSED GROUND FLOOR
REAR EXTENSION
AT 58 WINDSOR ROAD
GRAVESEND KENT DA12 5BN

DRAWING
EXISTING & PROPOSED SITE
BLOCK PLANS

SCALE DATE
1:500 AT A3 MAR 2022

DRAWING NO.
JP/07