


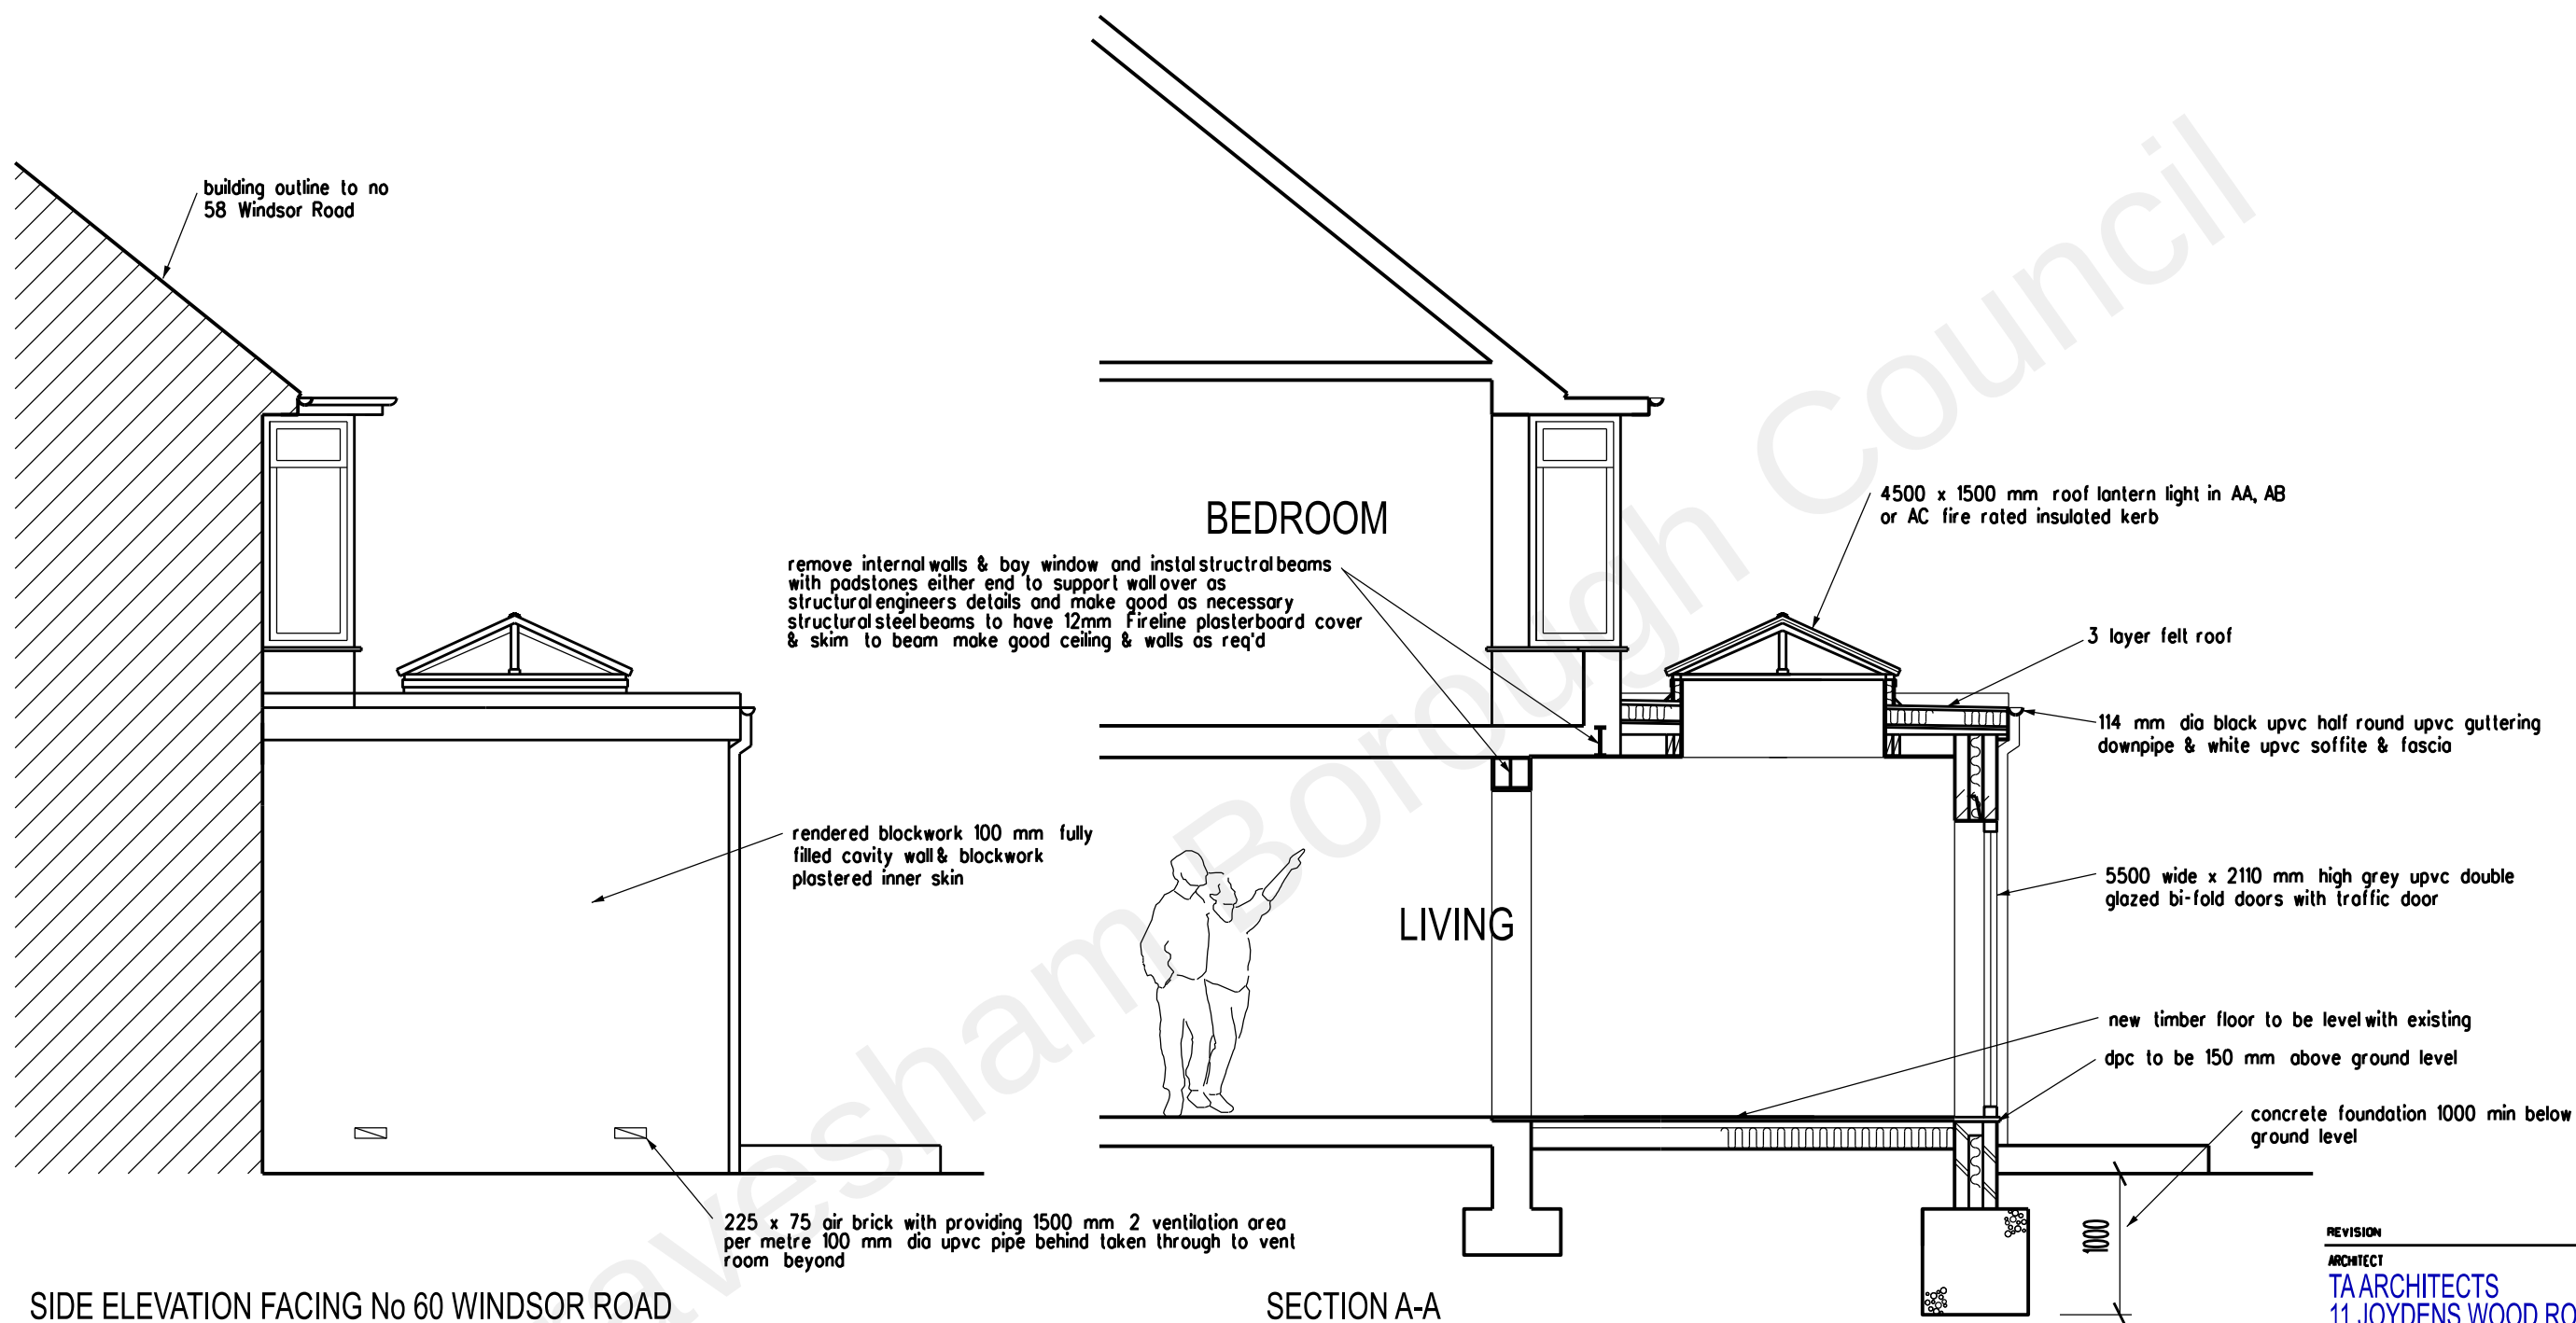

REVISION	DATE
ARCHITECT TA ARCHITECTS 11 JOYDENS WOOD ROAD BEXLEY KENT DA5 2HS Tel 07905 130591 ta140256@googlemail.com	

JOB PROPOSED GROUND FLOOR REAR EXTENSION AT 58 WINDSOR ROAD GRAVESEND KENT DA12 5BN
DRAWING PROPOSED SIDE ELEVATION AND SECTION A-A

SCALE 1:50 AT A3	DATE MAR 2022
----------------------------	-------------------------

DRAWING NO. JP/06

