


Plan - 8 First Avenue, Northfleet, Kent, DA11 8DJ

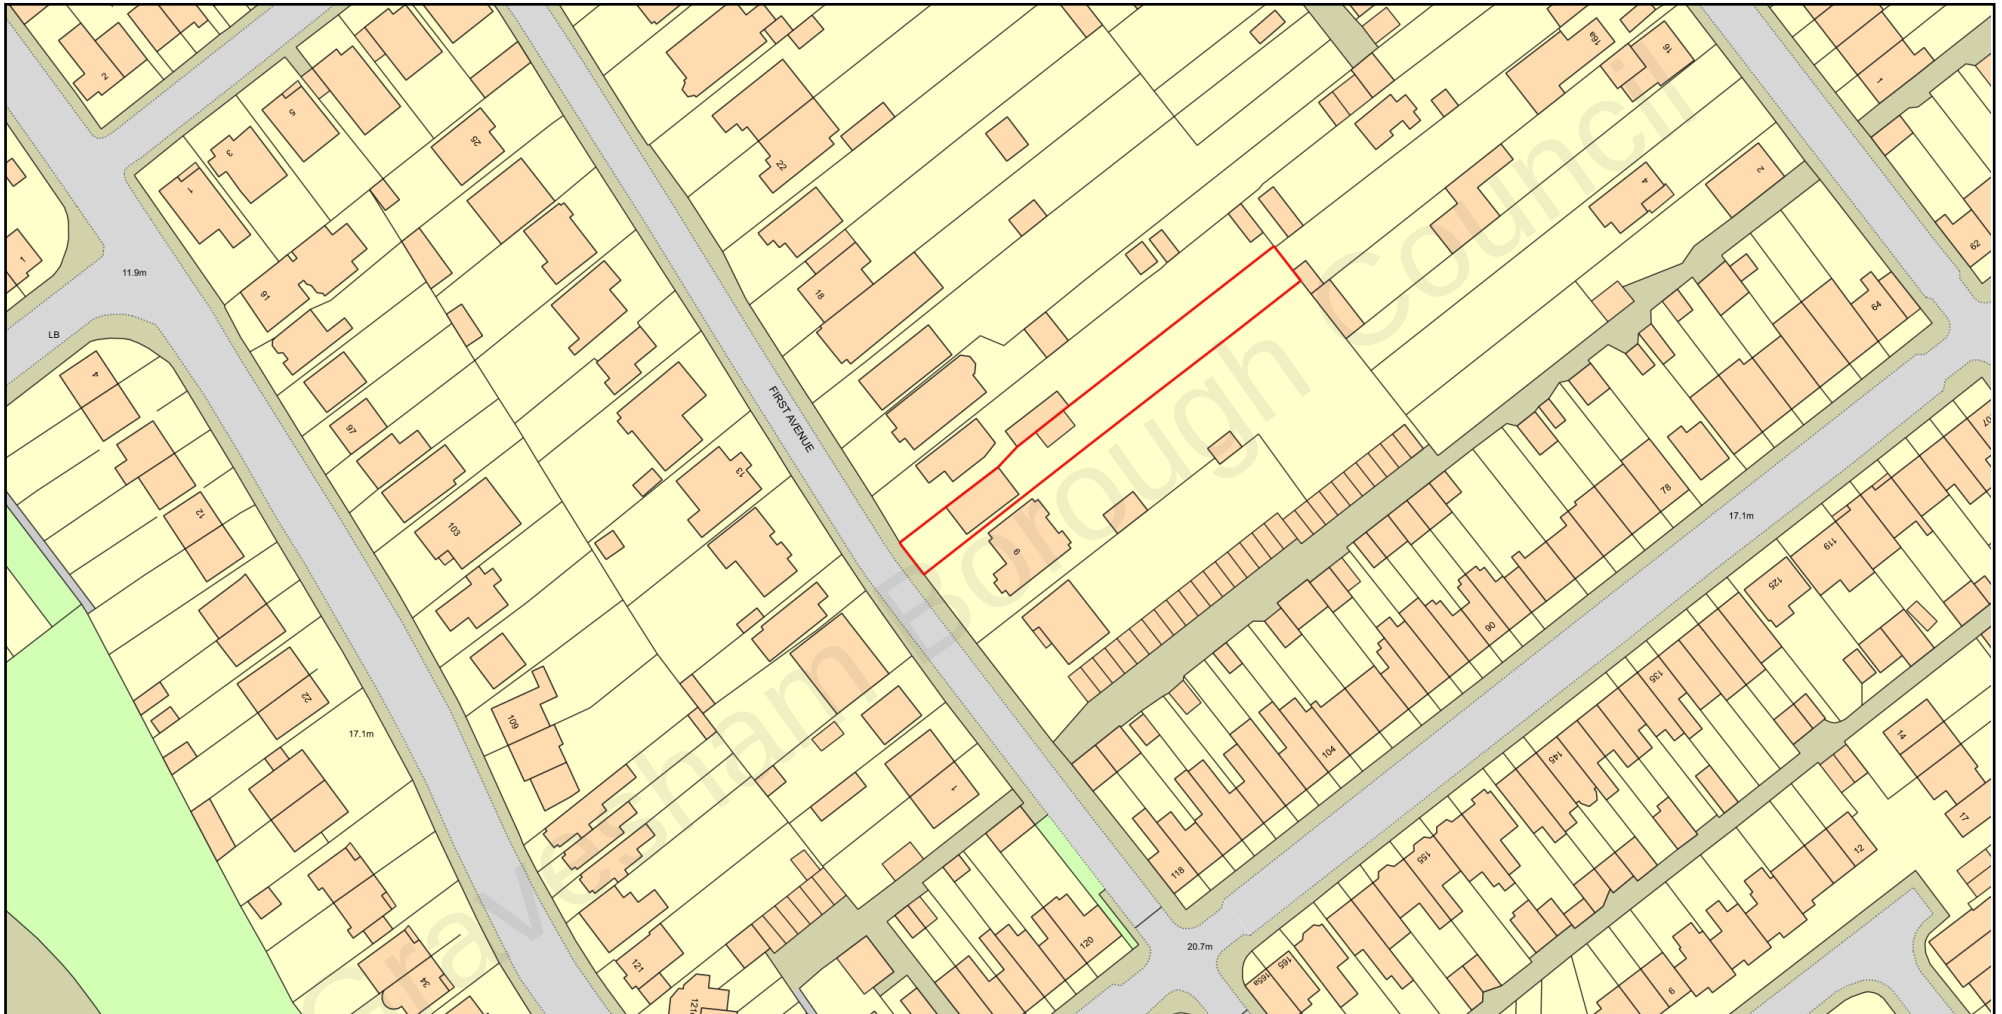

Plan Produced for: Maninder Sanghera

Date Produced: 10 Mar 2021

Plan Reference Number: TQRQM21069205125035

Scale: 1:1250 @ A4

© Crown copyright and database rights 2019 OS 100042766