



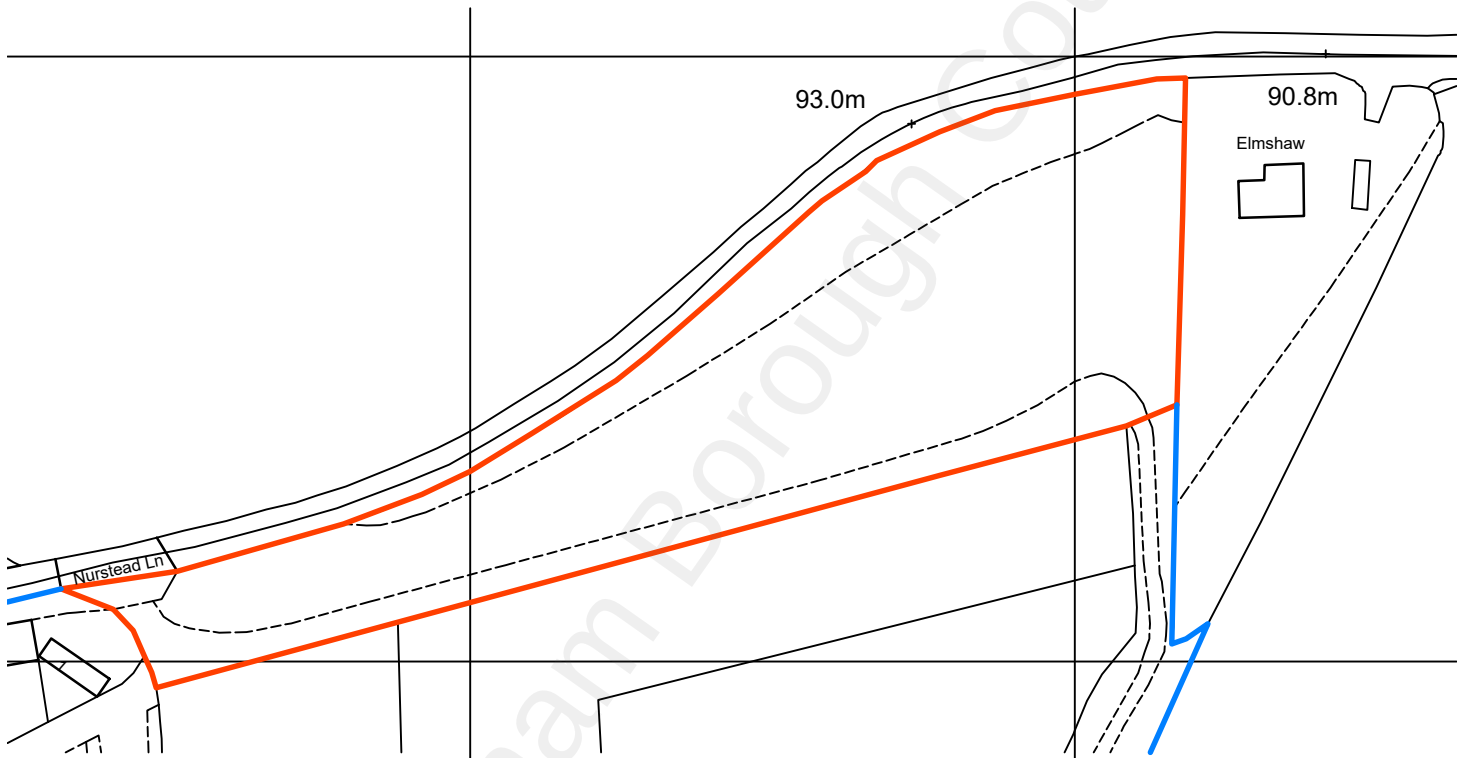


2 The Parade, Ash Road, Hartley
Longfield, Kent DA3 8BG

Tel: 01474 703705

www.grahamsimpkinplanning.co.uk

Email: webmail@grahamsimpkinplanning.co.uk

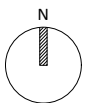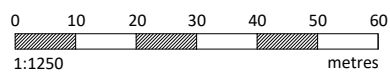

Project Title Nurstead Hill Farm, Nurstead Lane, Meopham		Job No 3784	Drawing Title Site Location Plan		Drawing No 01	Revision -
Date 23.01.2023	Drawn by MS	Checked by SC	Scale 1:1250 @ A4	Note Reproduced from the Ordnance Survey Map with the permission of the Controller of Her Majesty's Stationery Office © Crown Copyright License No. AL818151		