


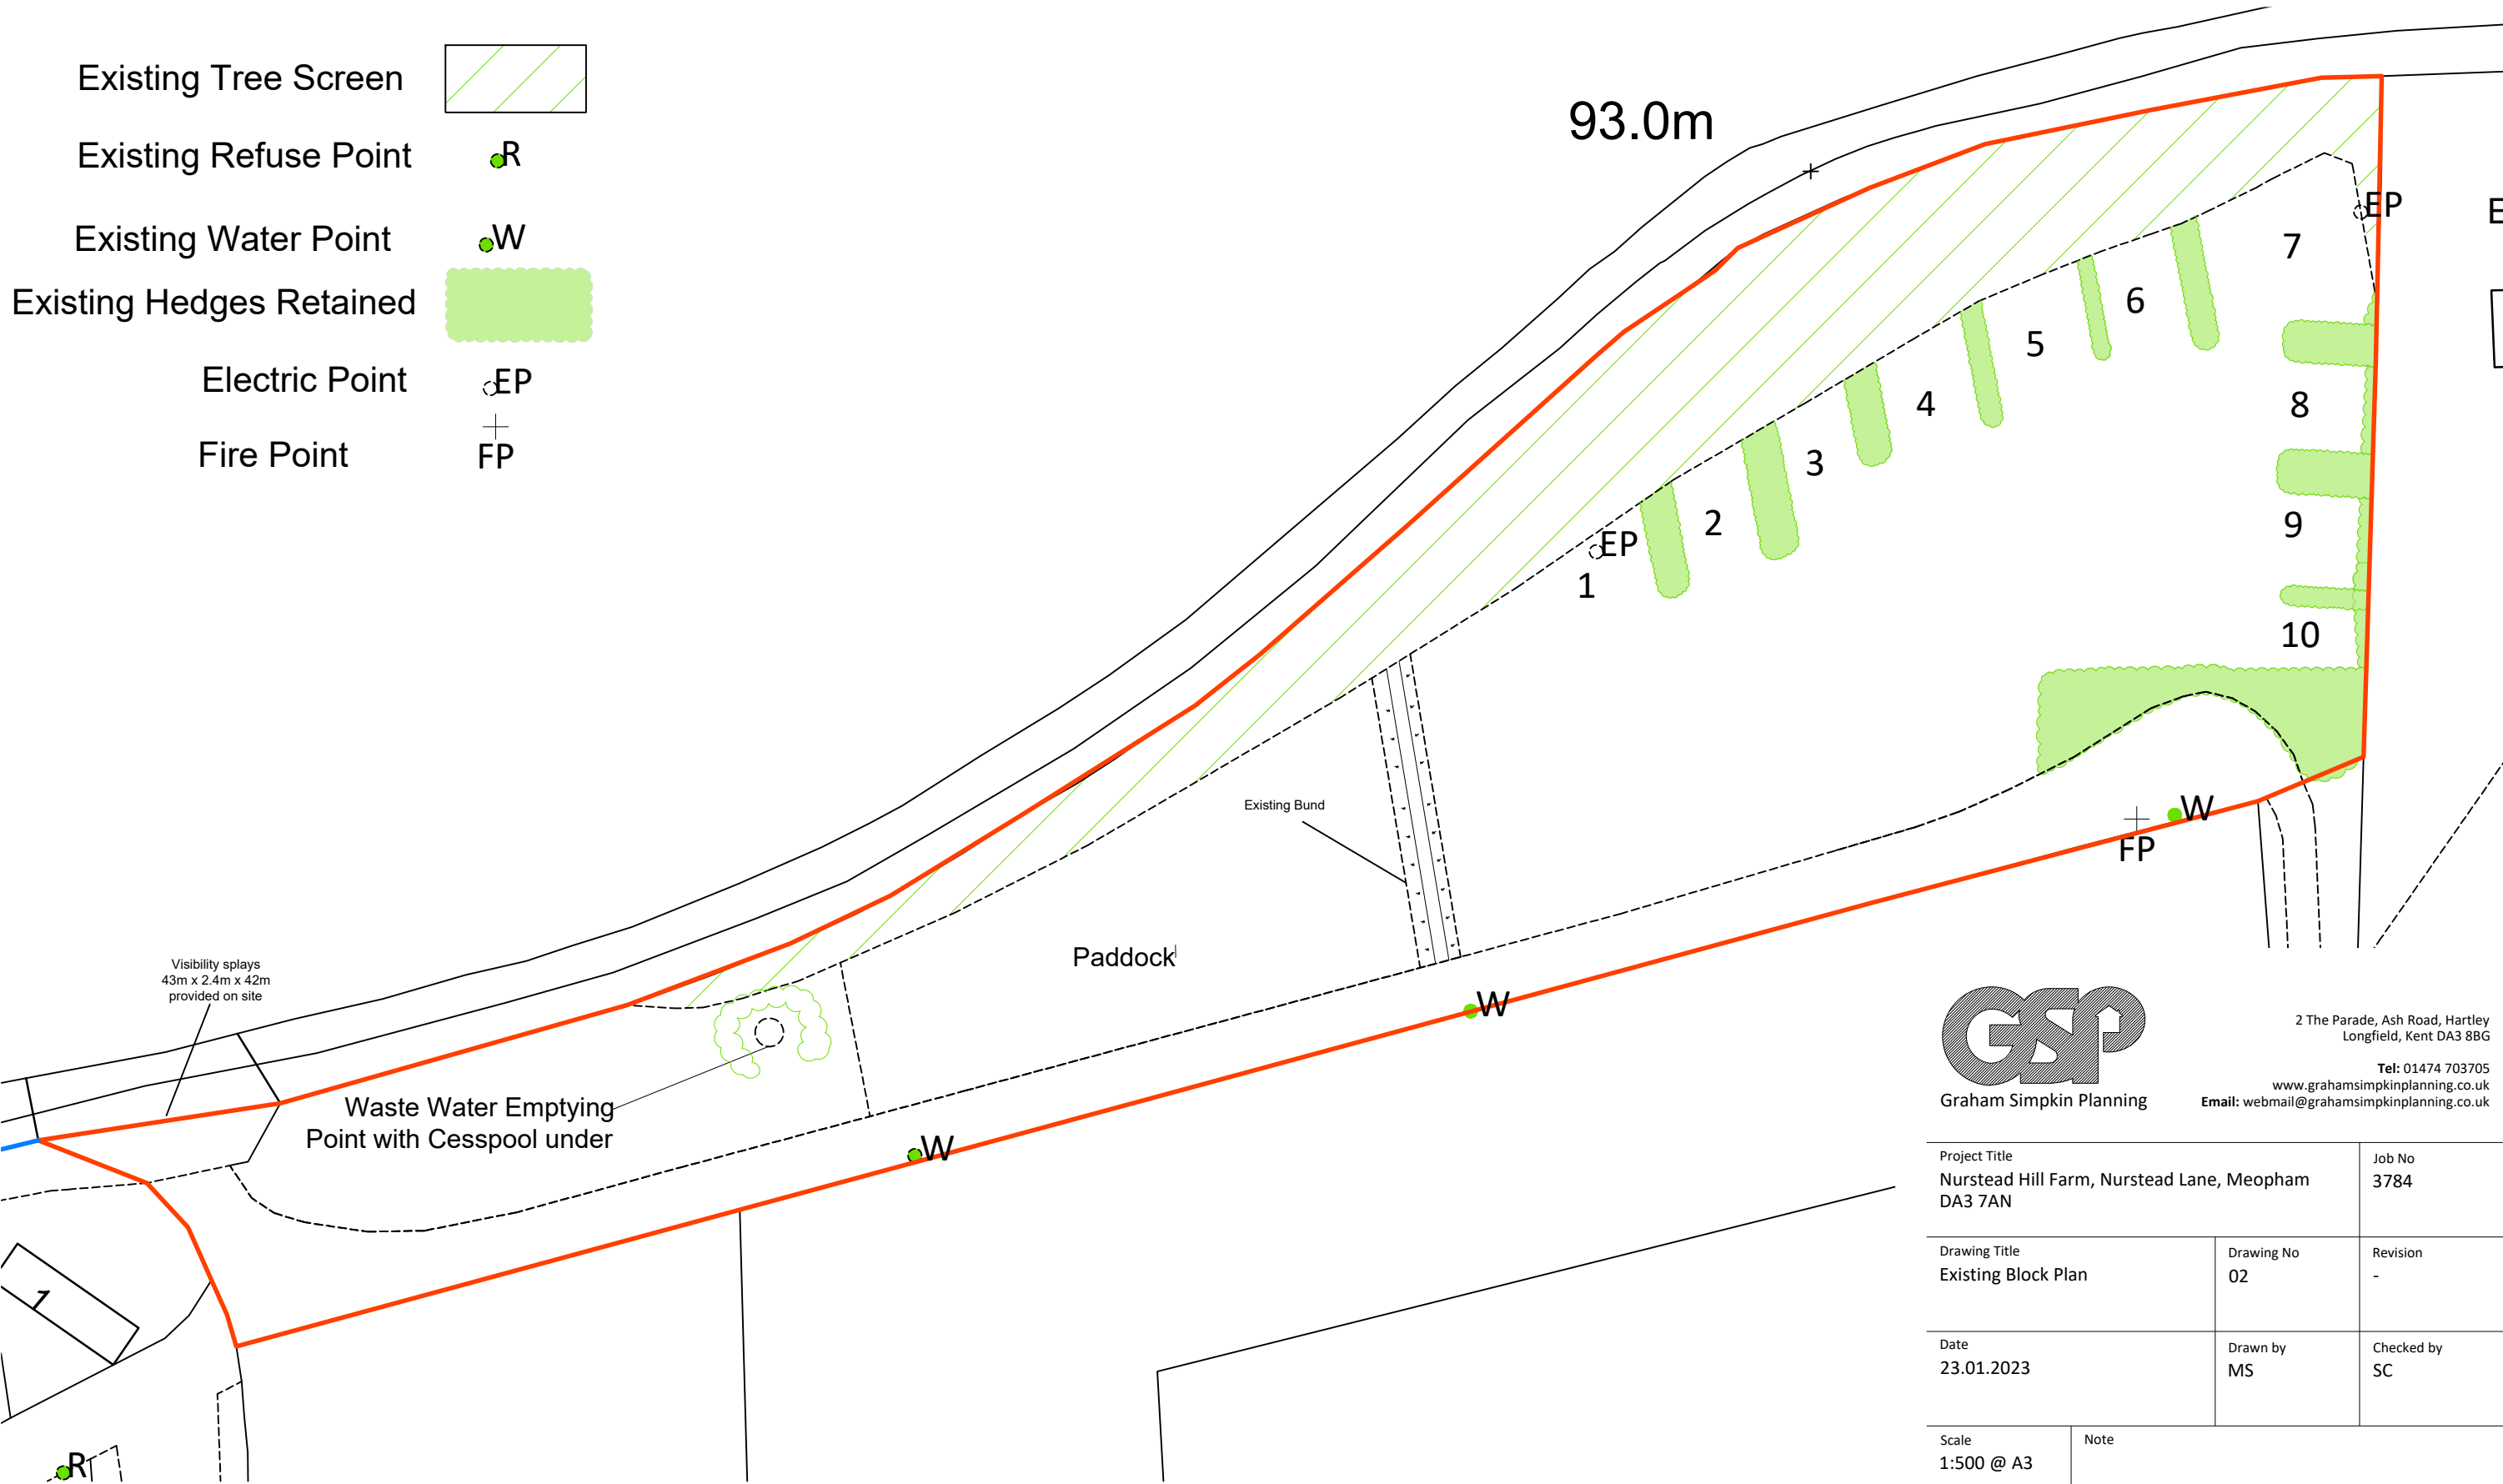

2 The Parade, Ash Road, Hartley
Longfield, Kent DA3 8BG
Tel: 01474 703705
www.grahamsimpkinplanning.co.uk
Email: webmail@grahamsimpkinplanning.co.uk

Project Title Nurstead Hill Farm, Nurstead Lane, Meopham DA3 7AN		Job No 3784
Drawing Title Existing Block Plan	Drawing No 02	Revision -
Date 23.01.2023	Drawn by MS	Checked by SC
Scale 1:500 @ A3	Note	

0

5

10

15

20

25

30

1:500metres

N

