

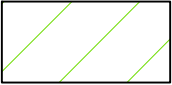
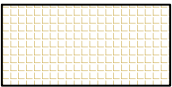
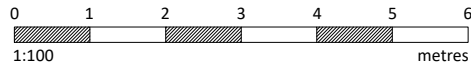


- Existing Tree Screen
- Existing Refuse Point
- Existing Water Point
- Existing Hedges Retained
- Electric Point
- Fire Point
- Anchored Ground Reinforcement Paver

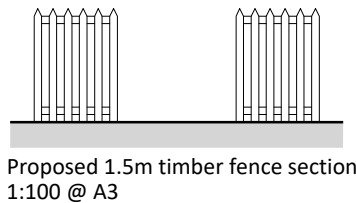

2 The Parade, Ash Road, Hartley Longfield, Kent DA3 8BG
Tel: 01474 703705
www.grahamsimpkinplanning.co.uk
Email: webmail@grahamsimpkinplanning.co.uk

Project Title Nurstead Hill Farm, Nurstead Lane, Meopham DA3 7AN		Job No 3784
Drawing Title Proposed Block Plan	Drawing No 03	Revision -
Date 23.01.2023	Drawn by MS	Checked by SC
Scale 1:500 @ A3	Note	

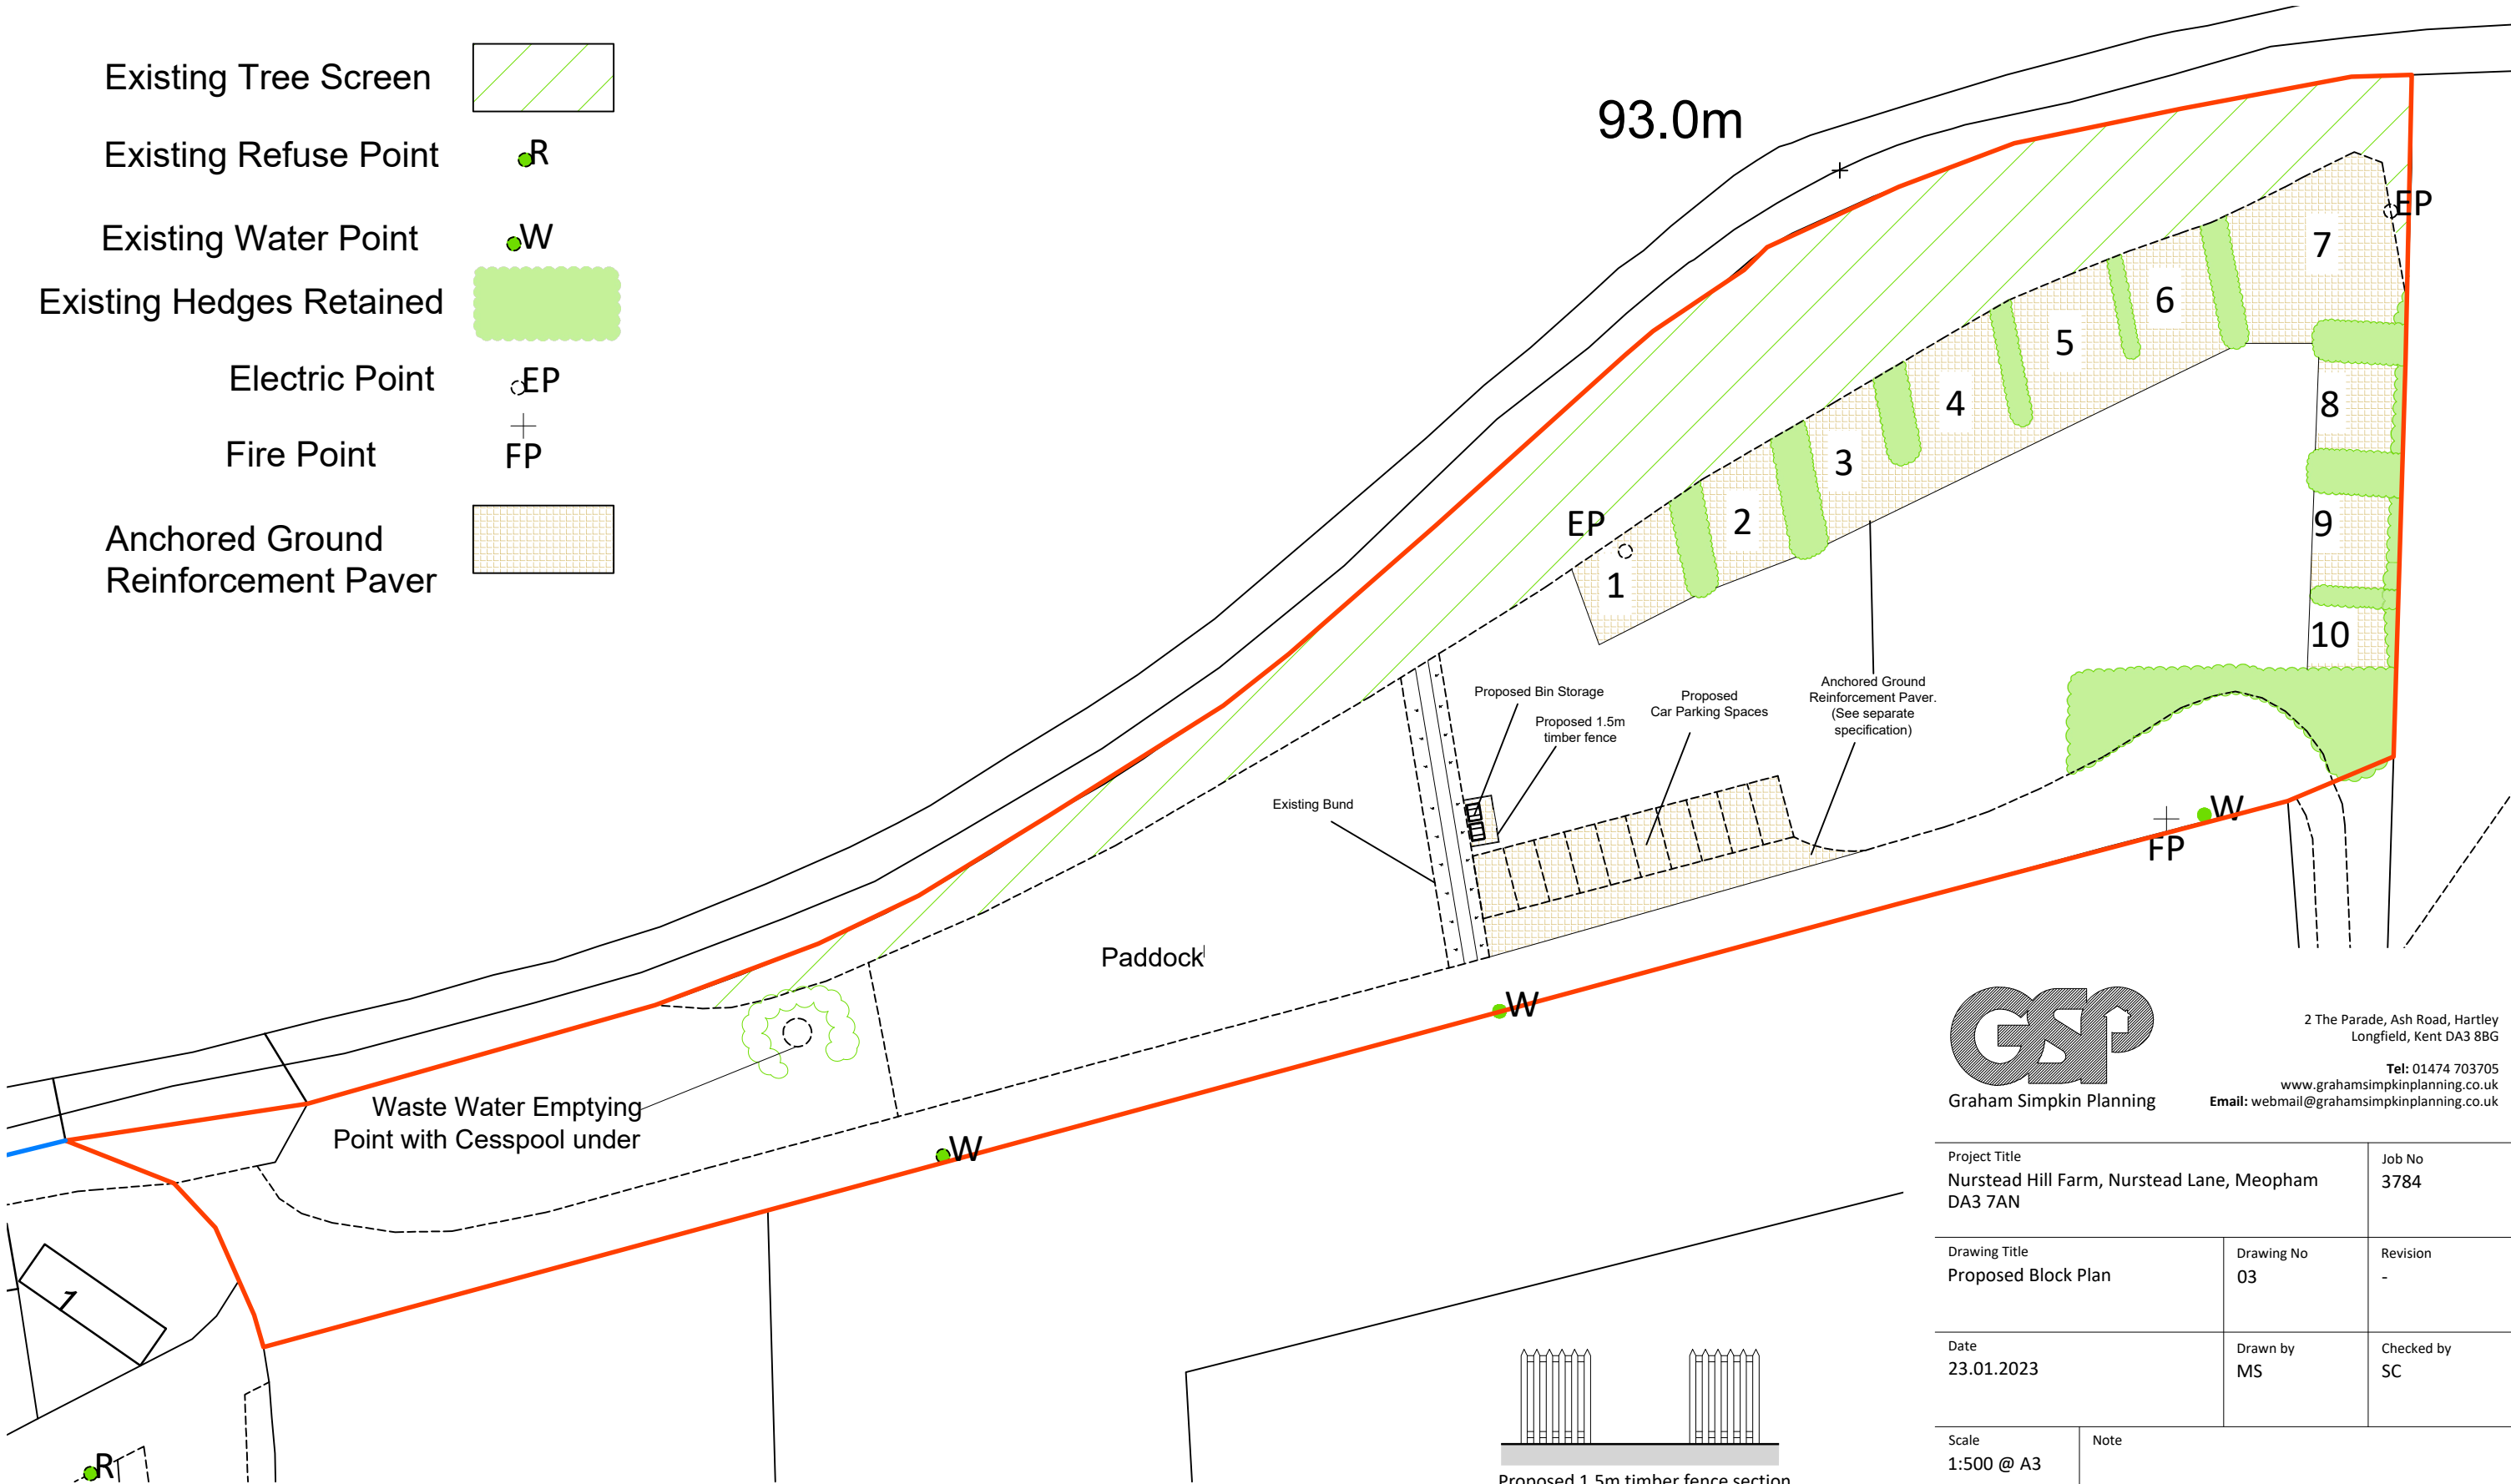