
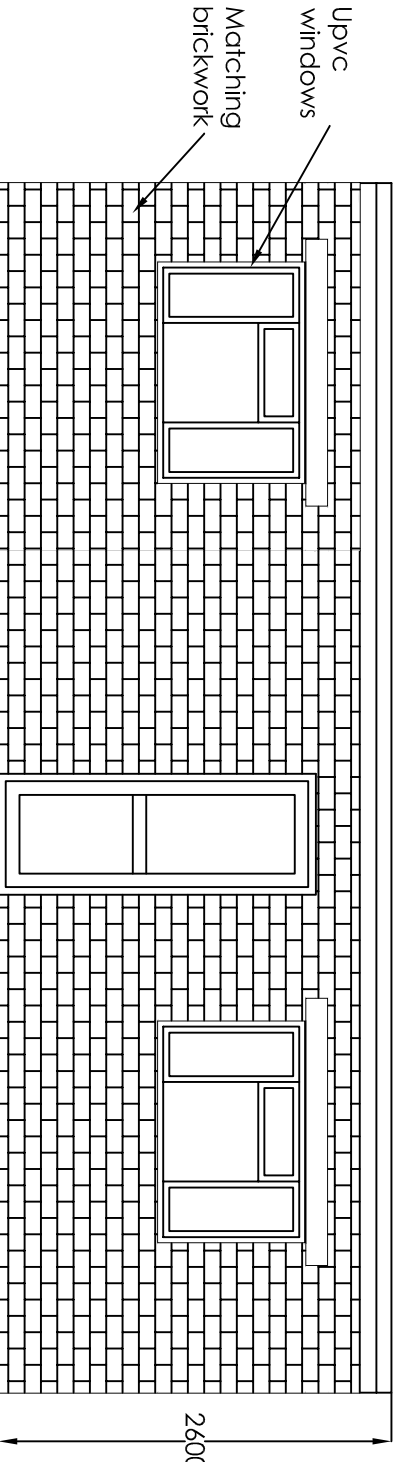
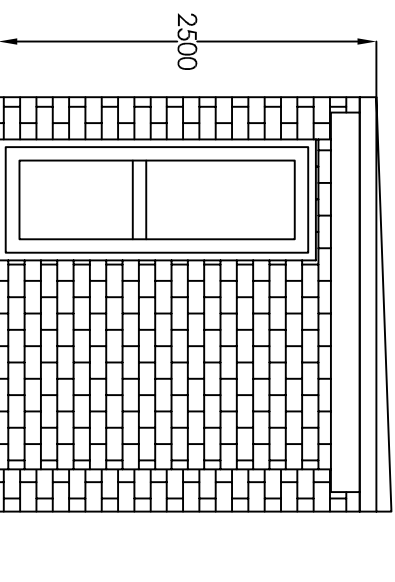
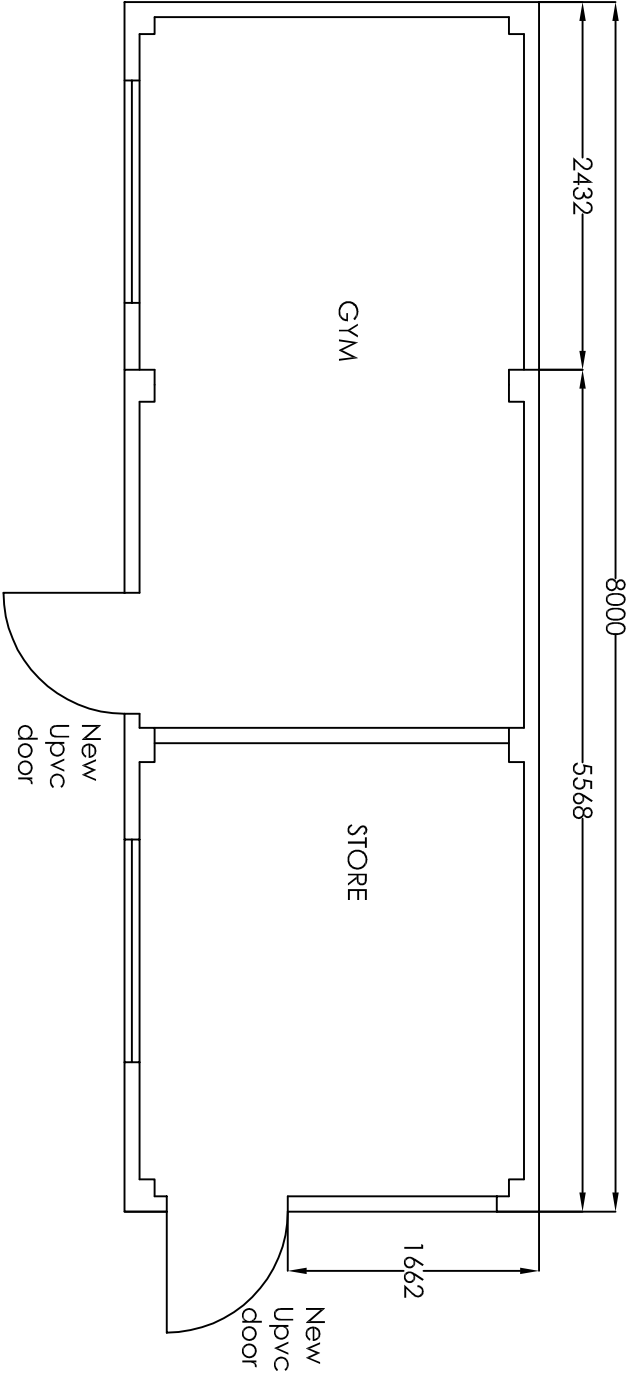
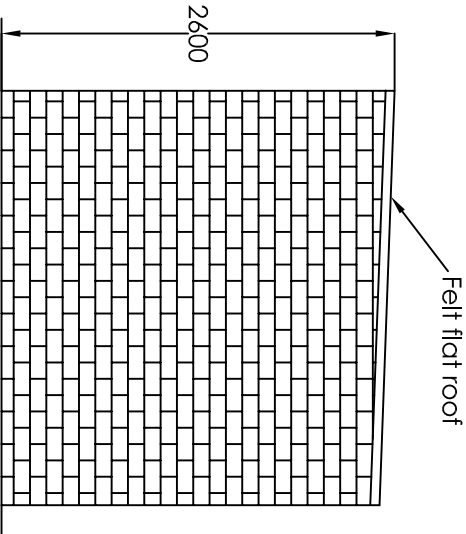


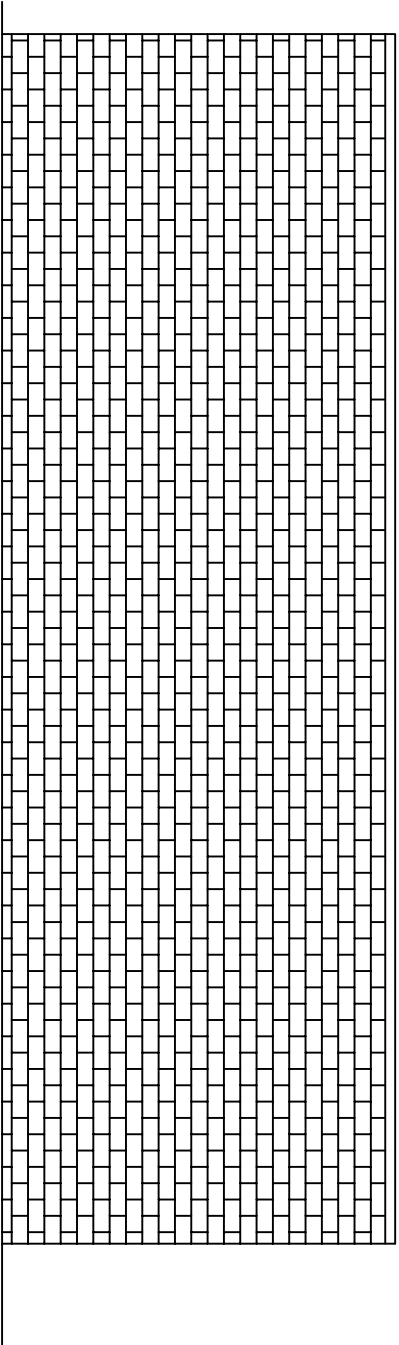

Project		Drawing Title	
I Marconi Road Northfleet Gravesend Kent Da11 8LJ		Proposed Outbuilding	
Single storey Side and Front Extension with Loft Conversion			
H Channa		Drawn	HC
PICAROONS MAIDSTONE ROAD PLATT KENT TN15 8LB		Date	Oct 23
Tel / Fax: 01732 605759 E-mail: hbchanna@tiscali.co.uk		Scale	1:50
		Drawing No.	1MR/A3/05