


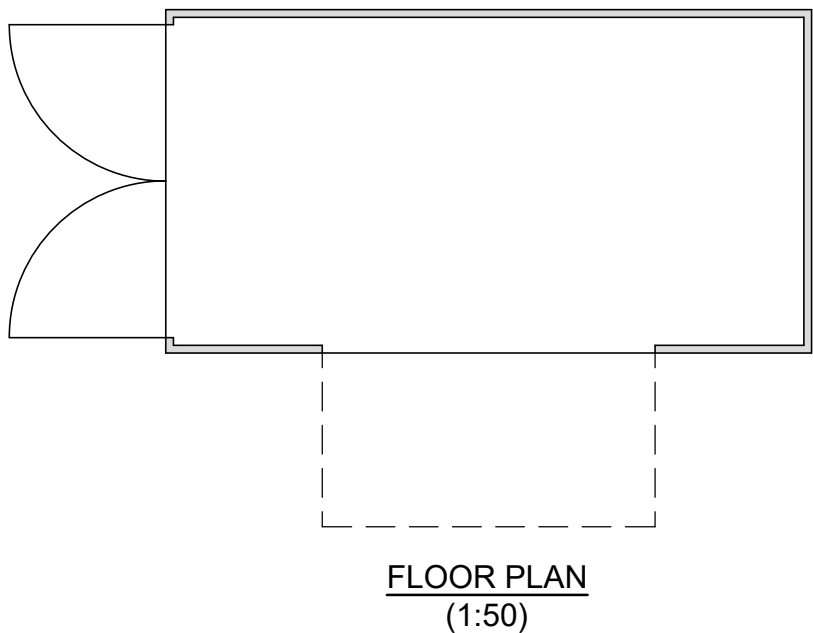
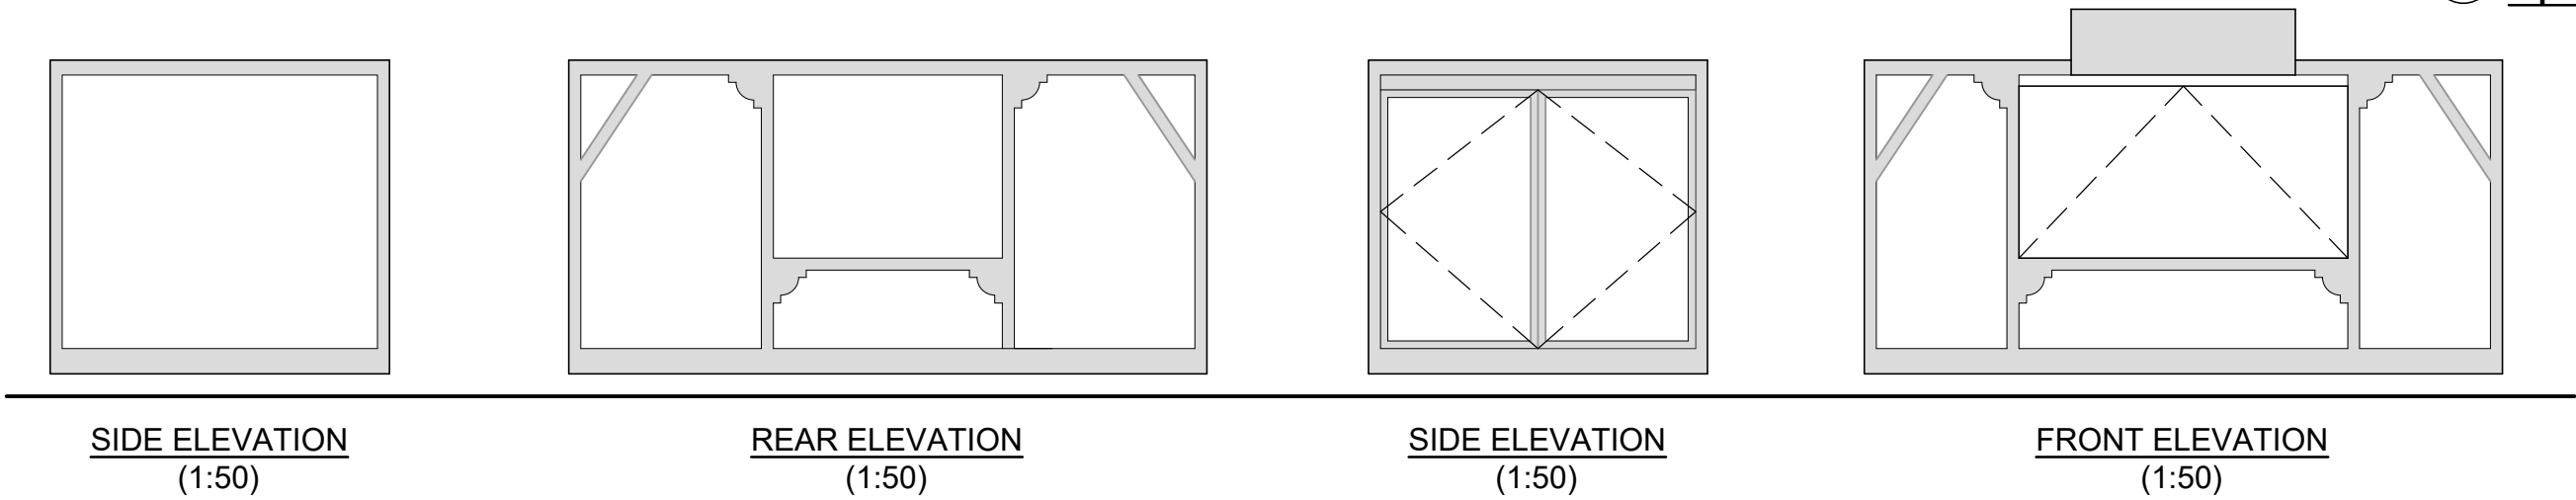
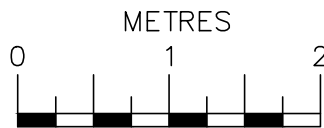


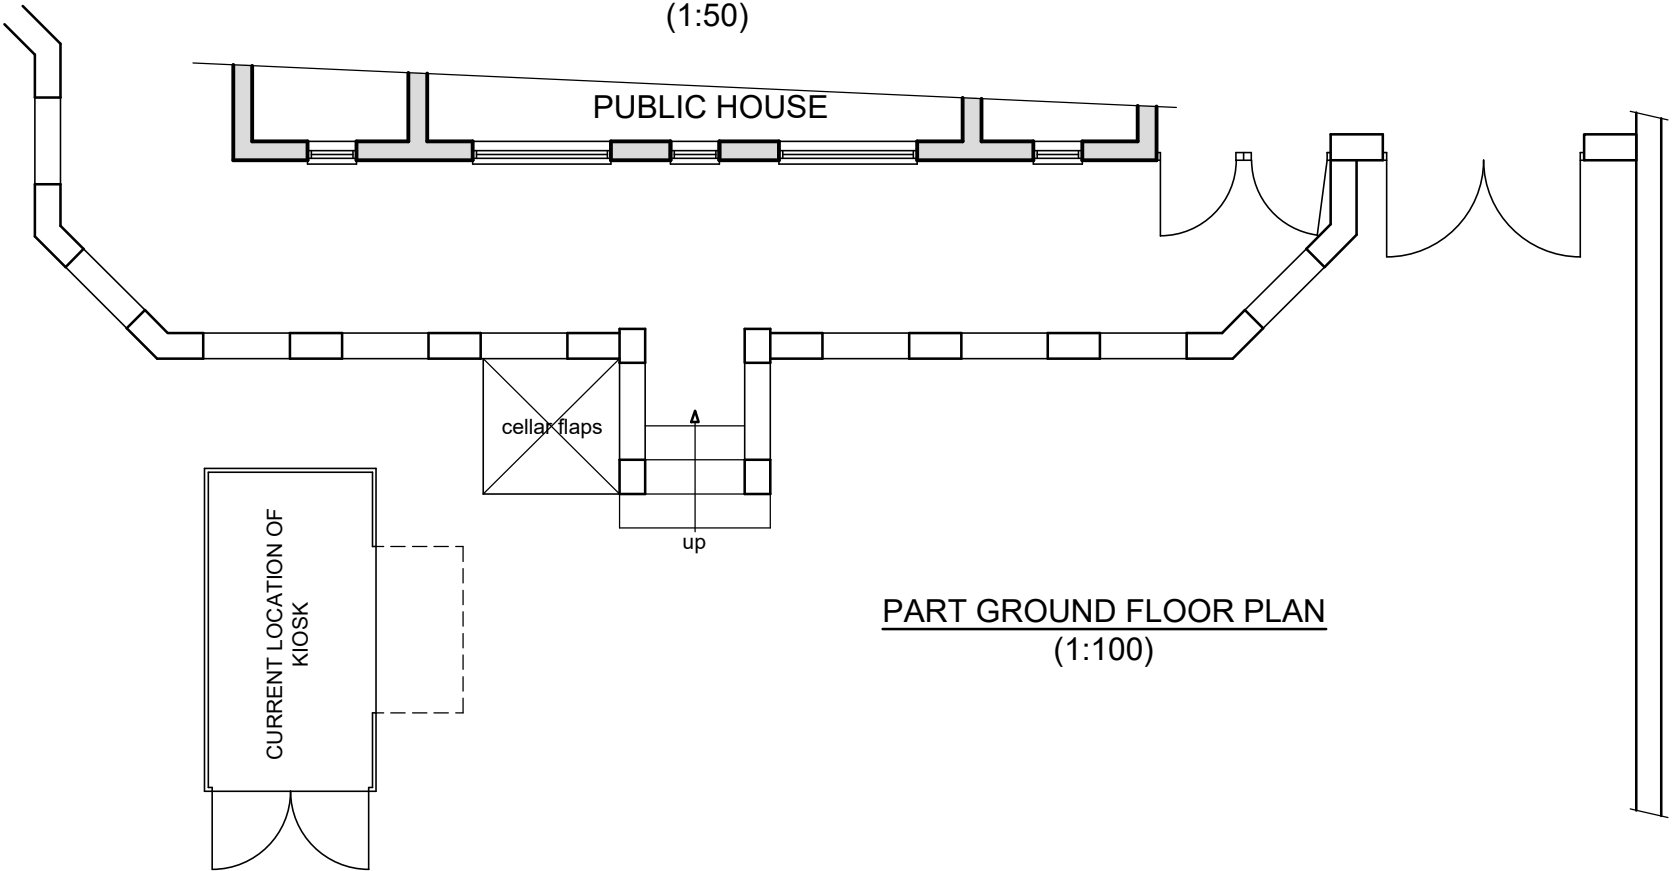

SCALE BAR @ 1:100

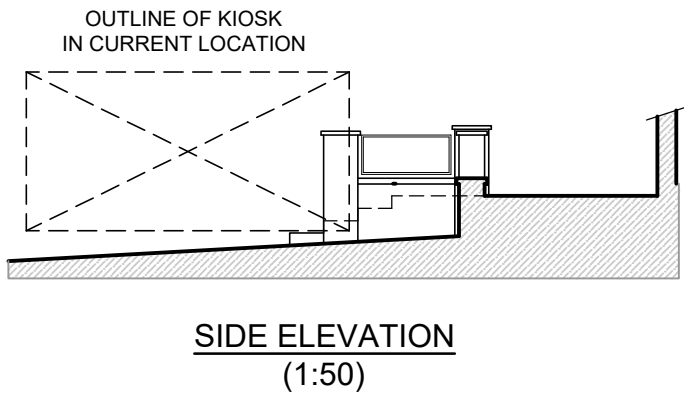

SCALE BAR @ 1:50

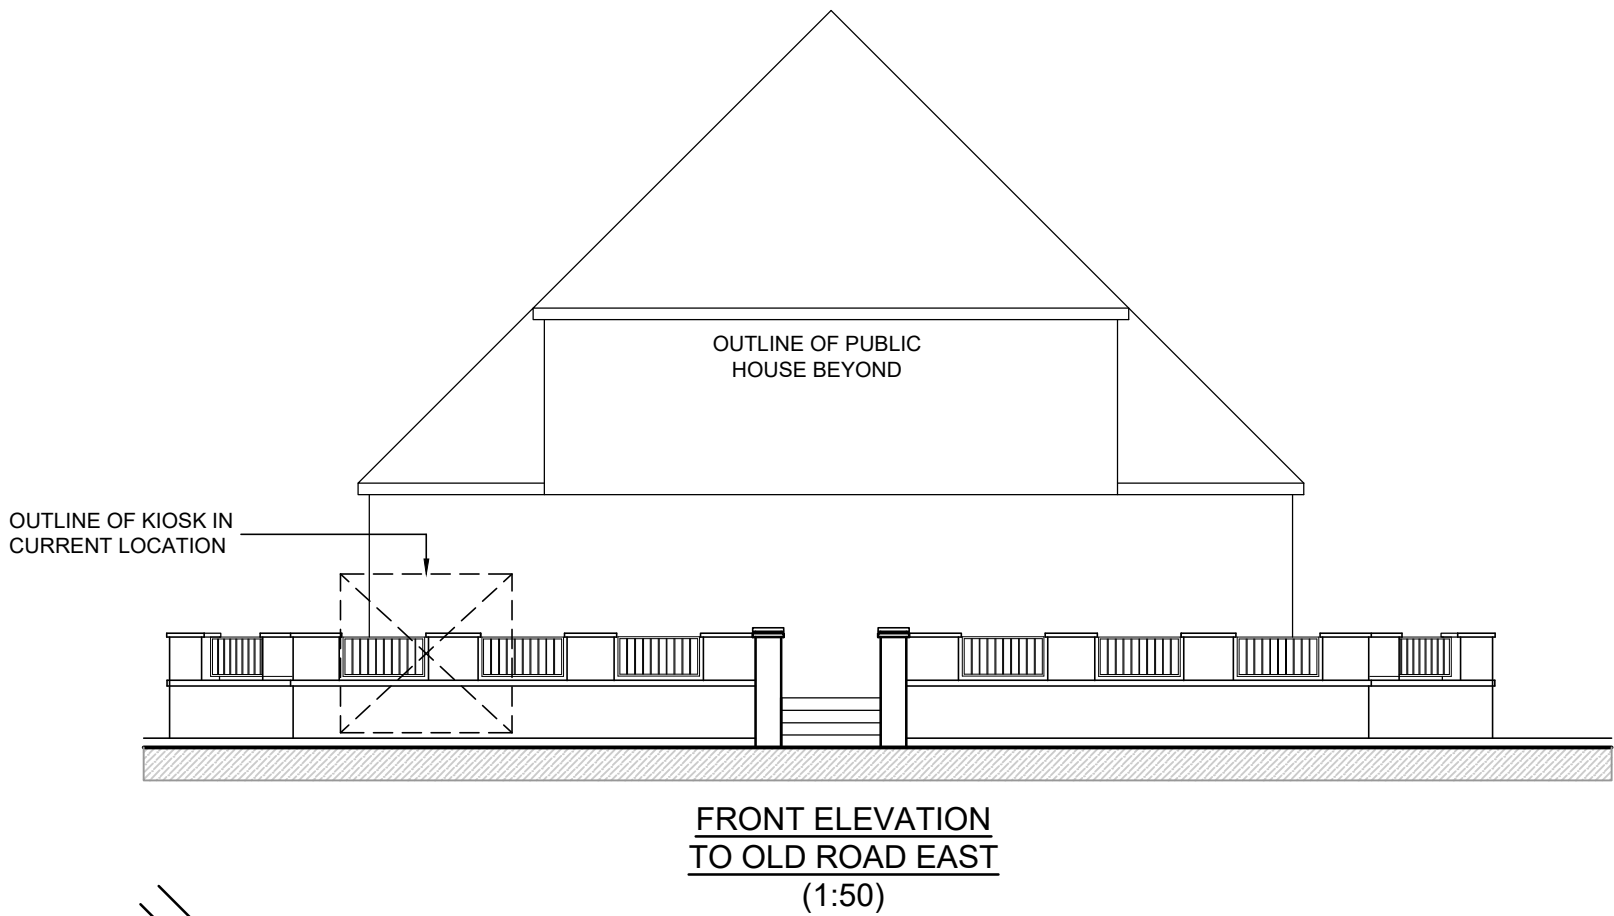

Date	No	Revision
Penfold Project Services		
Epmarket, Wrotham Road, Meopham, Kent, DA13 0JH Telephone: 01474 816690 e-mail: apenfold448@btinternet.com		
Job Title:	OLD PRINCE OF ORANGE P.H. 1 OLD ROAD EAST GRAVESEND KENT DA12 1NJ	
Dwg Title:	PLANS & ELEVATIONS AS EXISTING	
Scale:	1:50 & 1:100 @ A2	
Dwg No.:	01	
Date:	September 2023	