


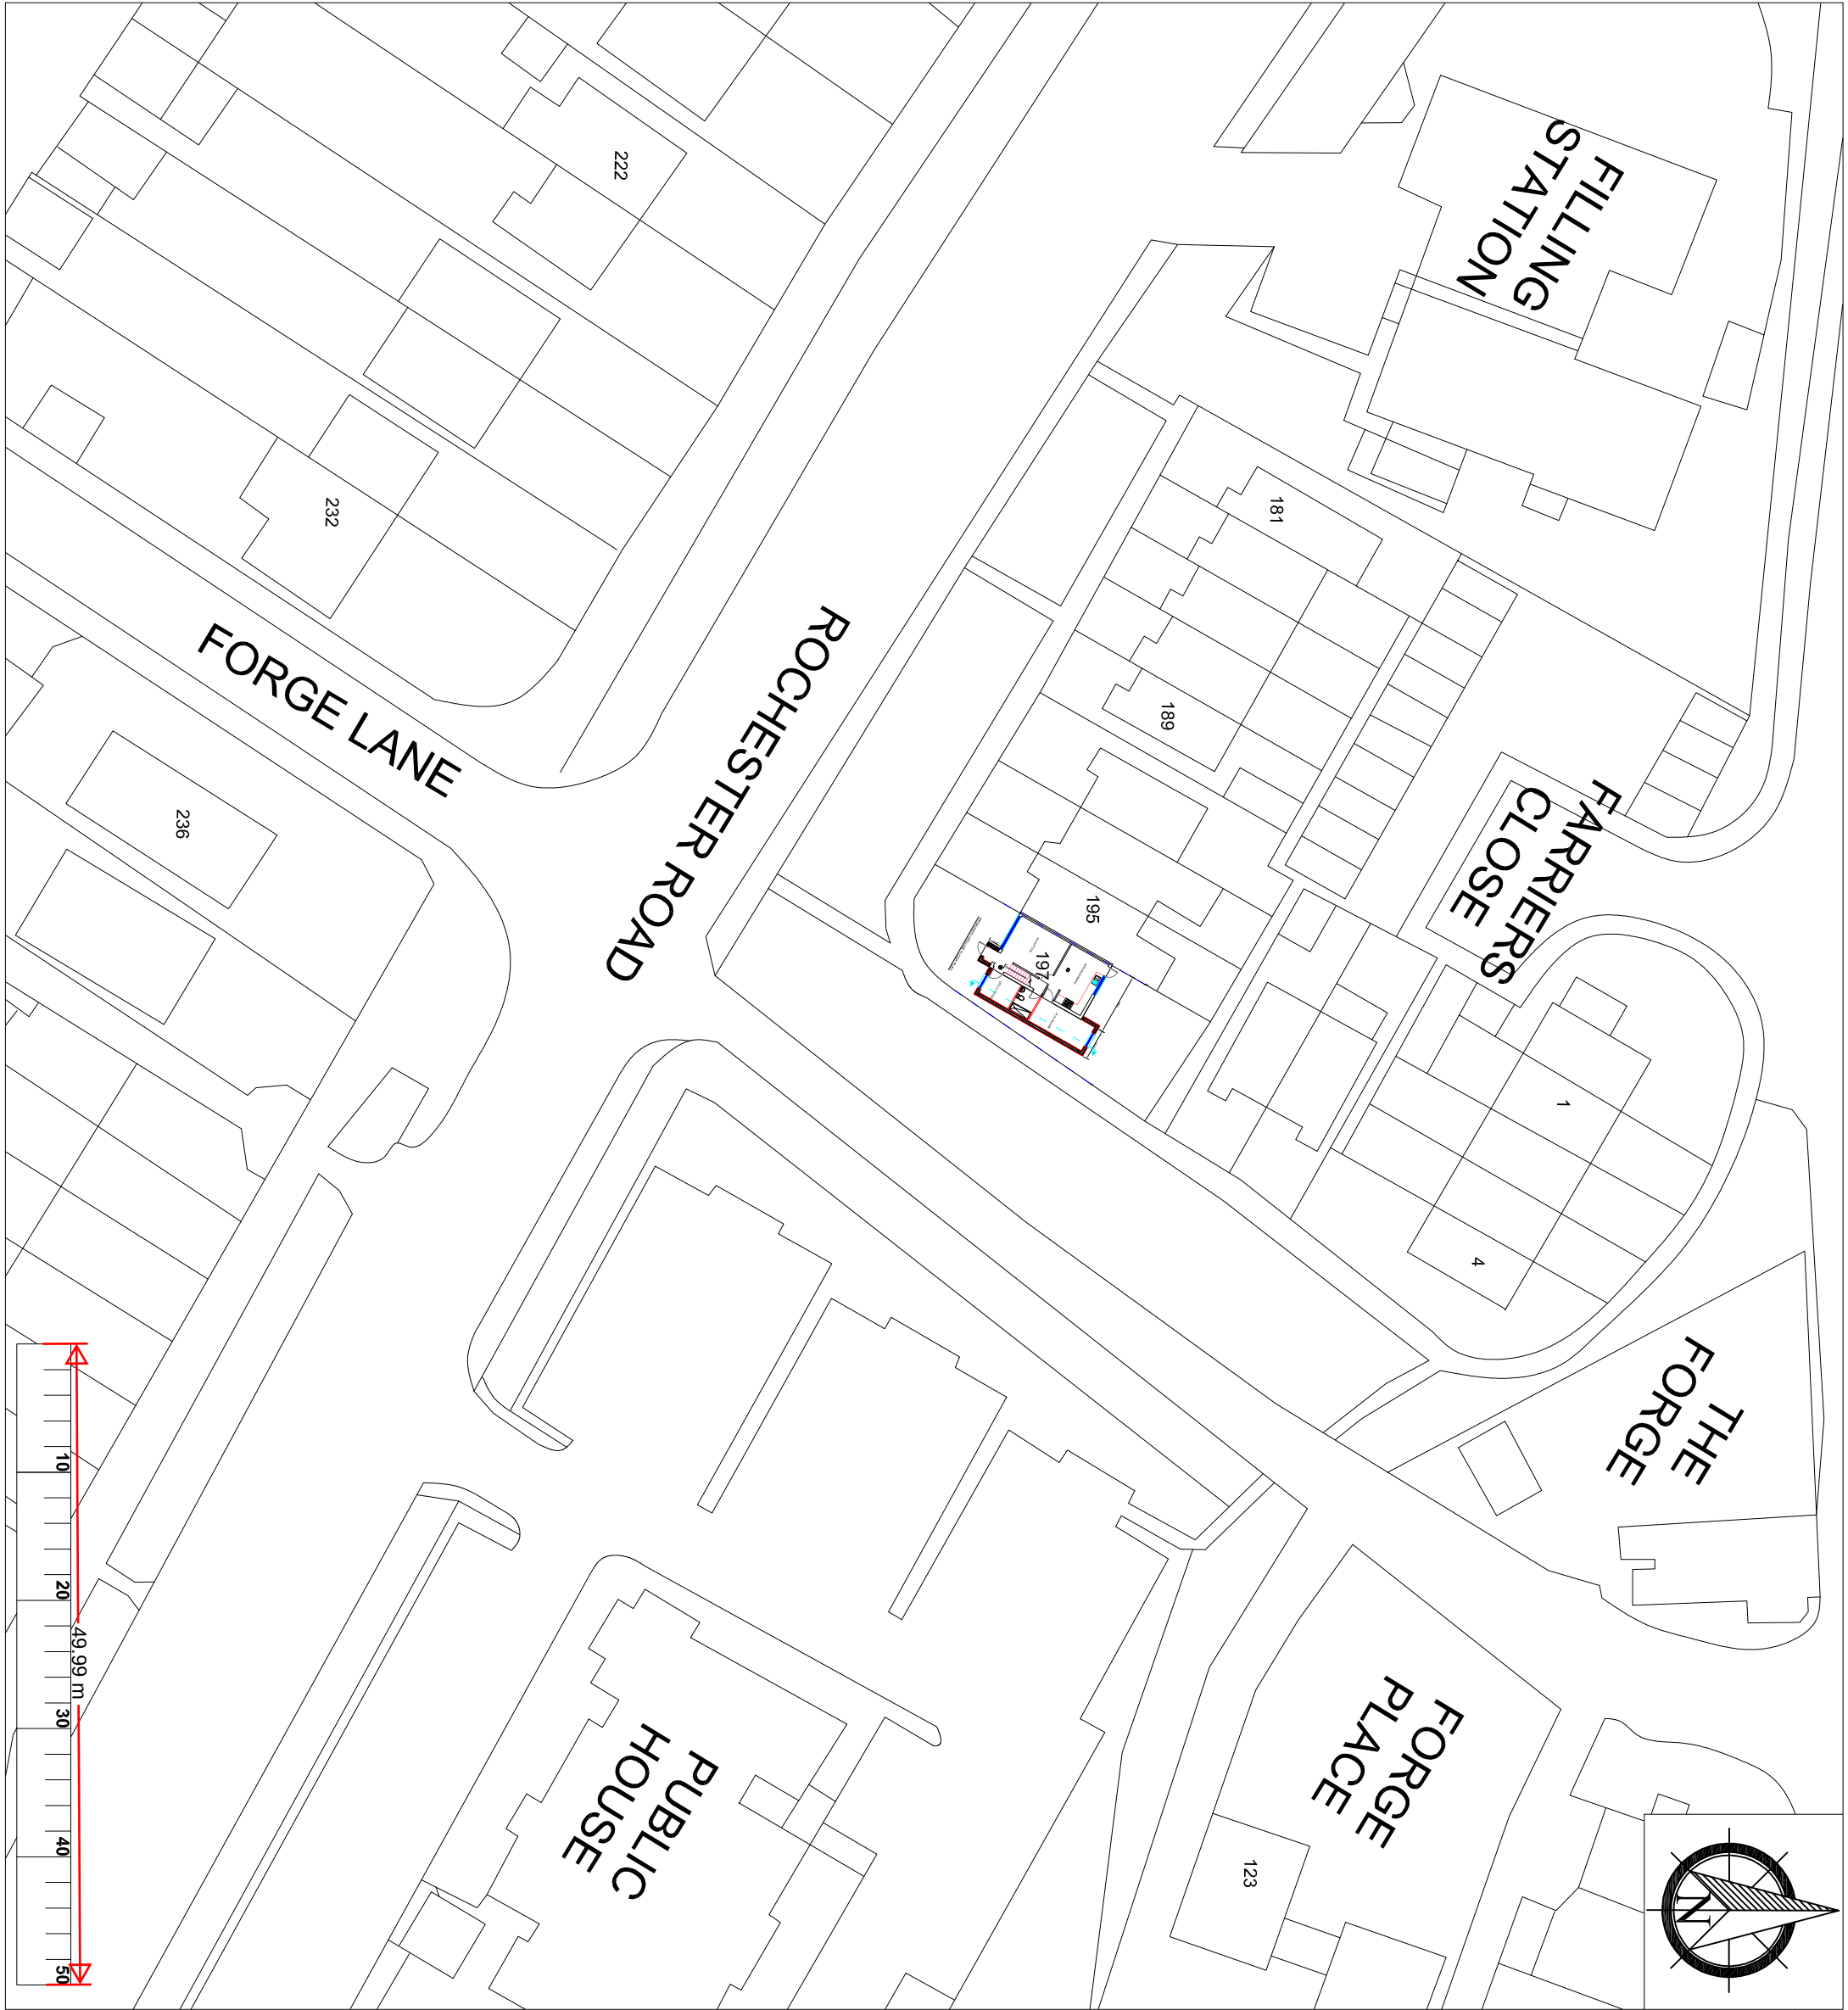

Notes

1. ALL DIMENSIONS ARE IN MILLIMETRES AND LEVELS IN METRES.
2. THIS DRAWING TO BE READ IN CONJUNCTION WITH RELEVANT ARCHITECT'S AND ENGINEER'S DRAWINGS AND SPECIFICATIONS.

P1	08.09.2024	ST	
Rev.	Date	By	Details of Revision

Client: MR J KUMAR

Address: 197 ROCHESTER ROAD, GRAVESEND, DA12 4TN

Project: SINGLE STOREY SIDE & REAR EXTENSION AND FRONT PORCH

Title: PROPOSED BLOCK PLAN

DESIGN TEAM

8 FARM VALE, BEXLEY, DA6 1NU

ARCHITECTURAL/CIVIL & STRUCTURAL ENGINEERS



Status: PLANNING

Drawn by	A3@Scales 1:500		
Date	Eng.	Chk.	App'd.
SEPT 2024			
File Ref.			

Drawing No.	06/DT/09/2024	Sheet No.	6
-------------	---------------	-----------	---