



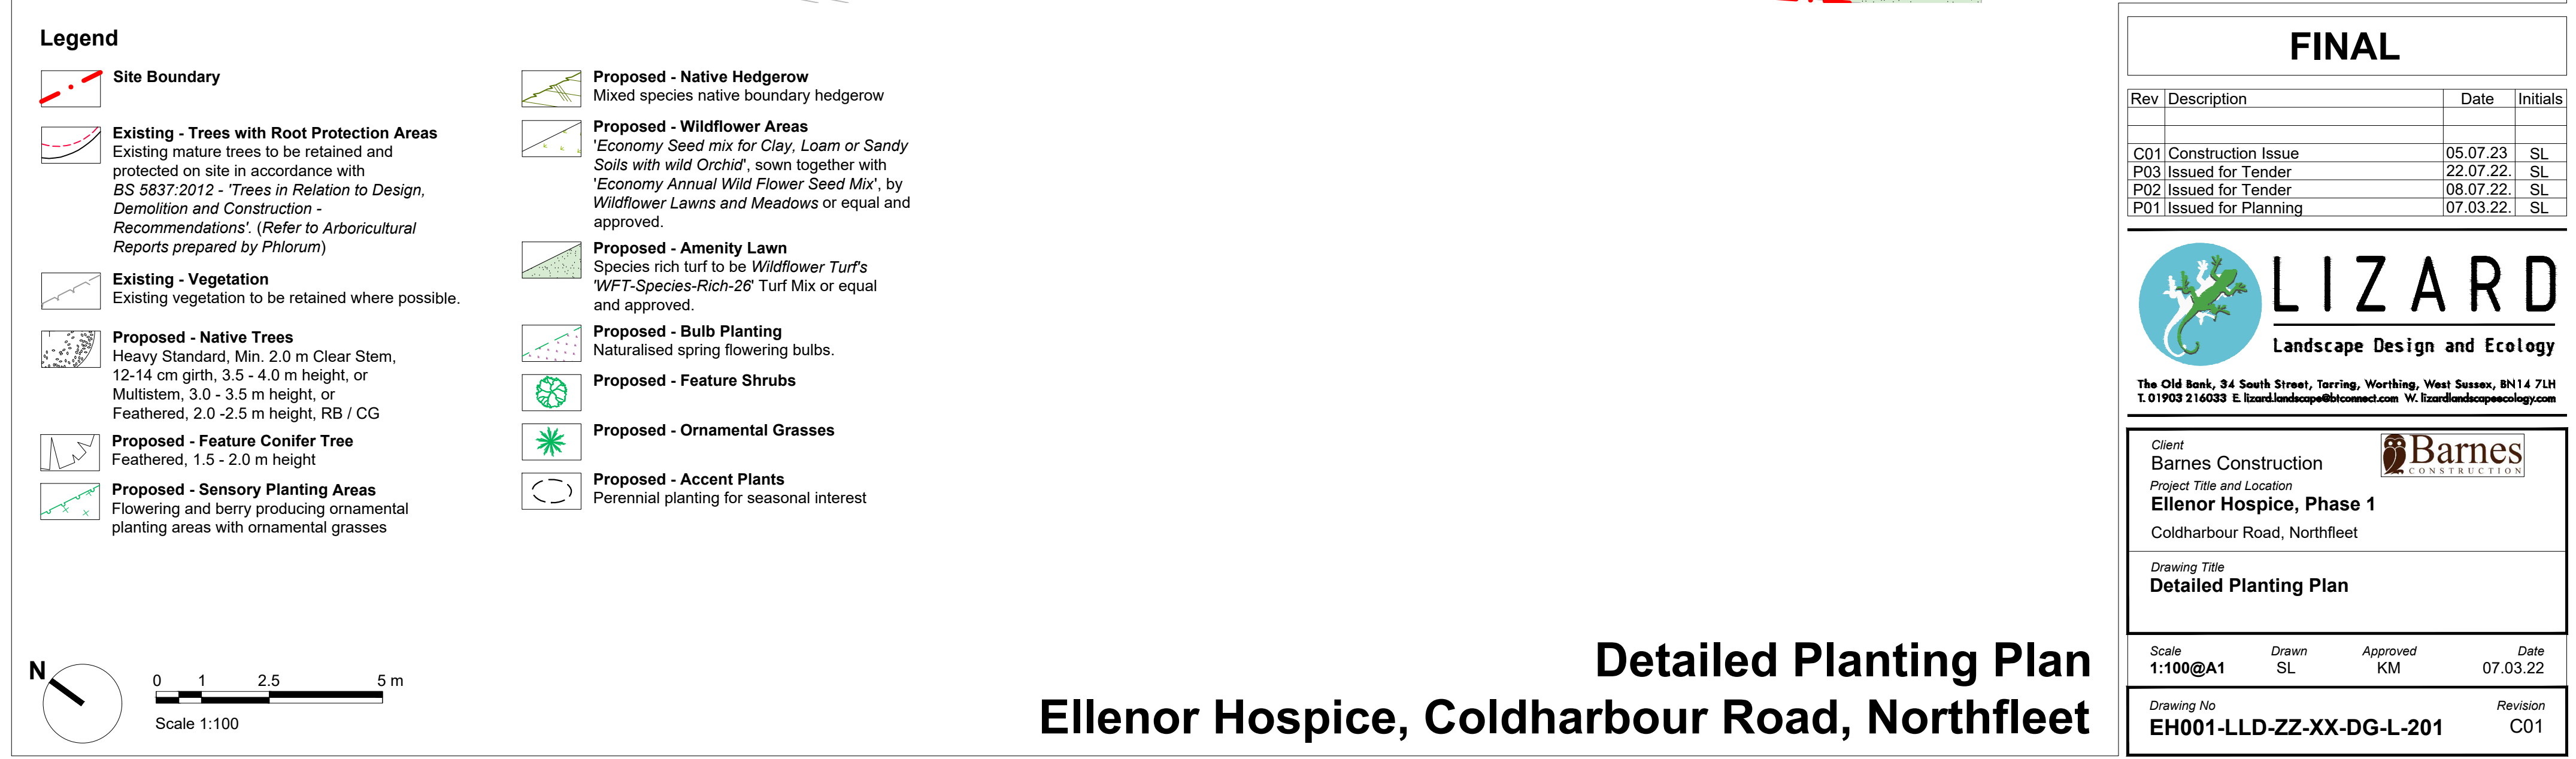

FINAL			
Rev	Description	Date	Initials
C01	Construction Issue	05.07.23	SL
P03	Issued for Tender	22.07.22.	SL
P02	Issued for Tender	08.07.22.	SL
P01	Issued for Planning	07.03.22.	SL

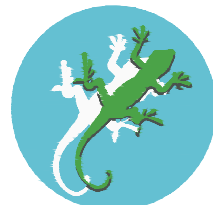

L I Z A R D
Landscape Design and Ecology

The Old Bank, 34 South Street, Tarring, Worthing, West Sussex, BN14 7LH
T. 01903 216033 E. lizard.landscape@btconnect.com W. lizardlandscapeecology.com

Client: Bommarito

Barnes Construction

Ellenor Hospice, Phase 1

Coldharbour Road, Northfleet

Drawing Title
Detailed Planting Plan

Scale Drawn Approved Date
1:100@A1 SL KM 07.03.22

Drawing No	Revision
------------	----------

EH001-LLD-ZZ-XX-DG-L-201 C01
