
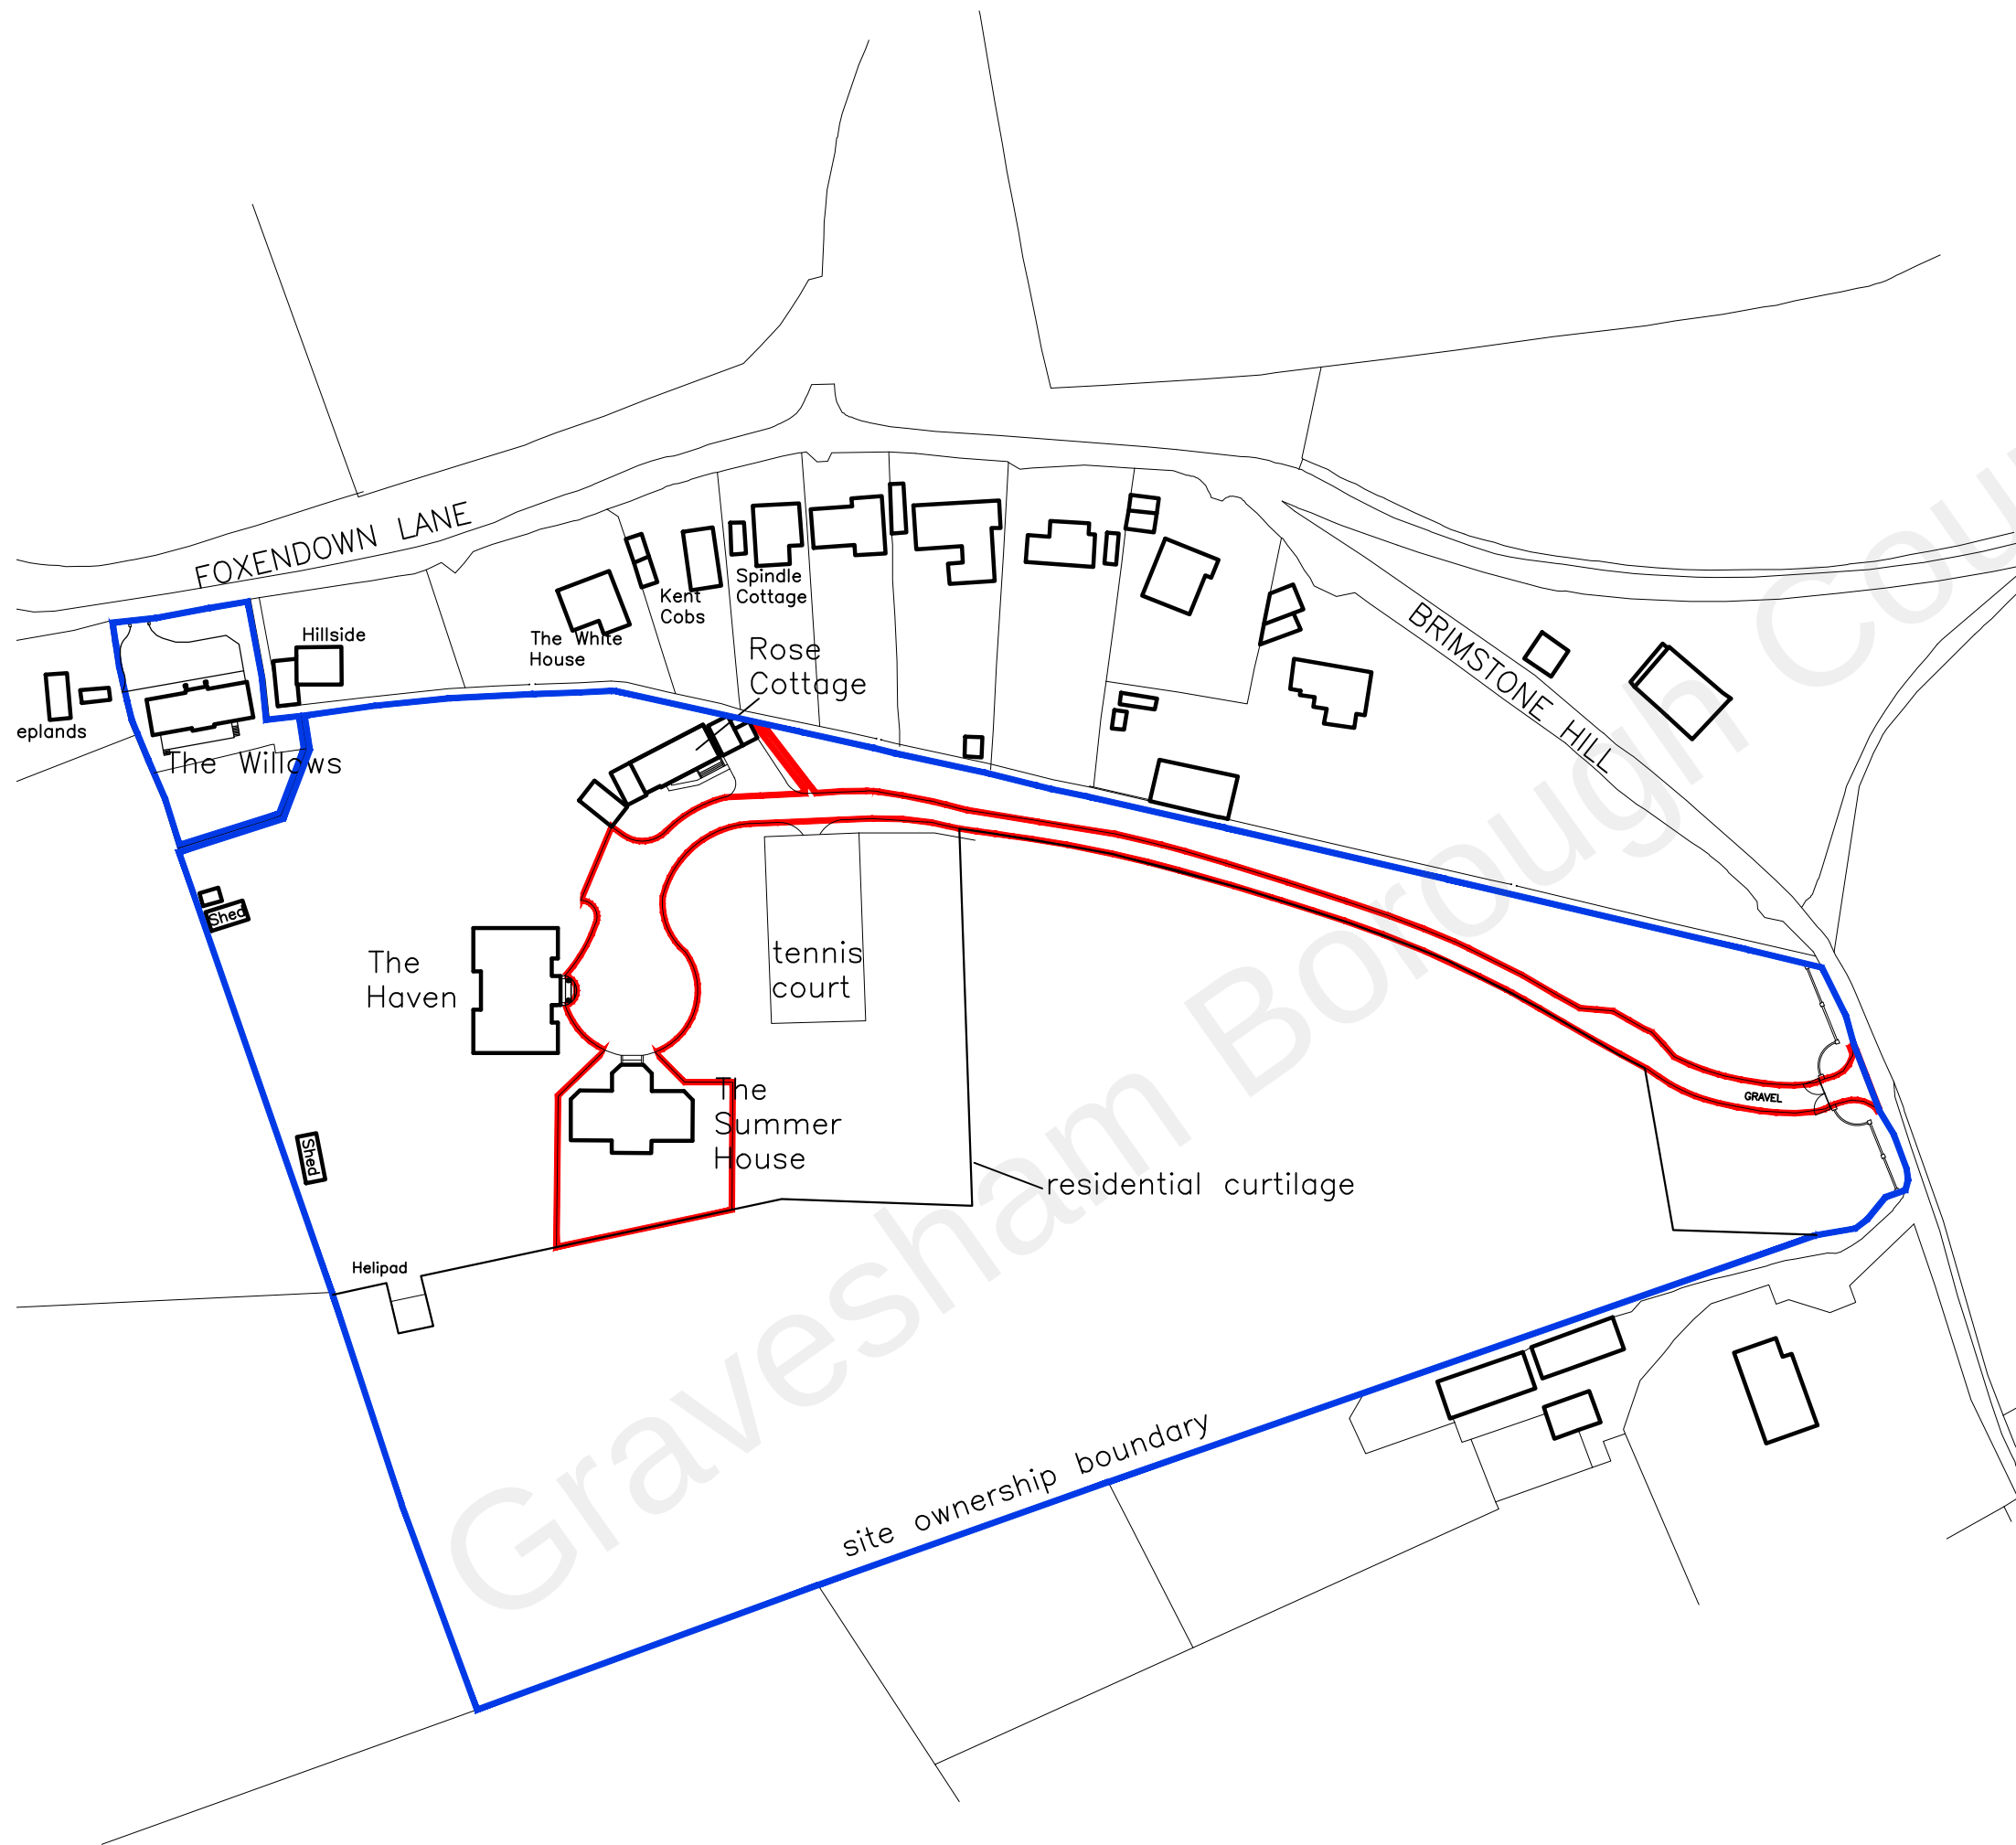


Scale (m) 1:1250

Although PDF files provide accurate printouts of what is on screen, small discrepancies can occur which may affect the sizes of scale drawings; check the size against the scale below and contact D+GP if you require a paper original

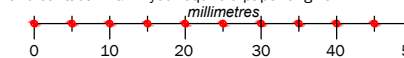

Figured dimensions are to be taken in preference to scaled dimensions, no work is to be put in hand until site dimensions have been checked and any discrepancies reported to the Architects.

The copyright of this drawing and design remains with The Duncan+Graham Partnership.

Revisions

A June 2022 red line boundary adjusted

Job title

Conversion
of
The Summer House
The Haven
Brimstone Hill
Meopham, Kent
for
Dr H Hundal

Drawing title

PROPOSED SCHEME

location plan

the
duncan+graham
partnership



Scale
1 : 1250

Date
April 2022

Drawn
pg

Job no
14.005

Dwg no
su113

Rev
A

8 Cecil Square Margate Kent CT9 1BD

tel
01843 223488

email
margate@duncan-graham.co.uk
web
www.duncan-graham.co.uk

Original drawing size: A0 ☐ A1 ☐ A2 ☐ A3 ☒ A4 ☐ Other ☐