



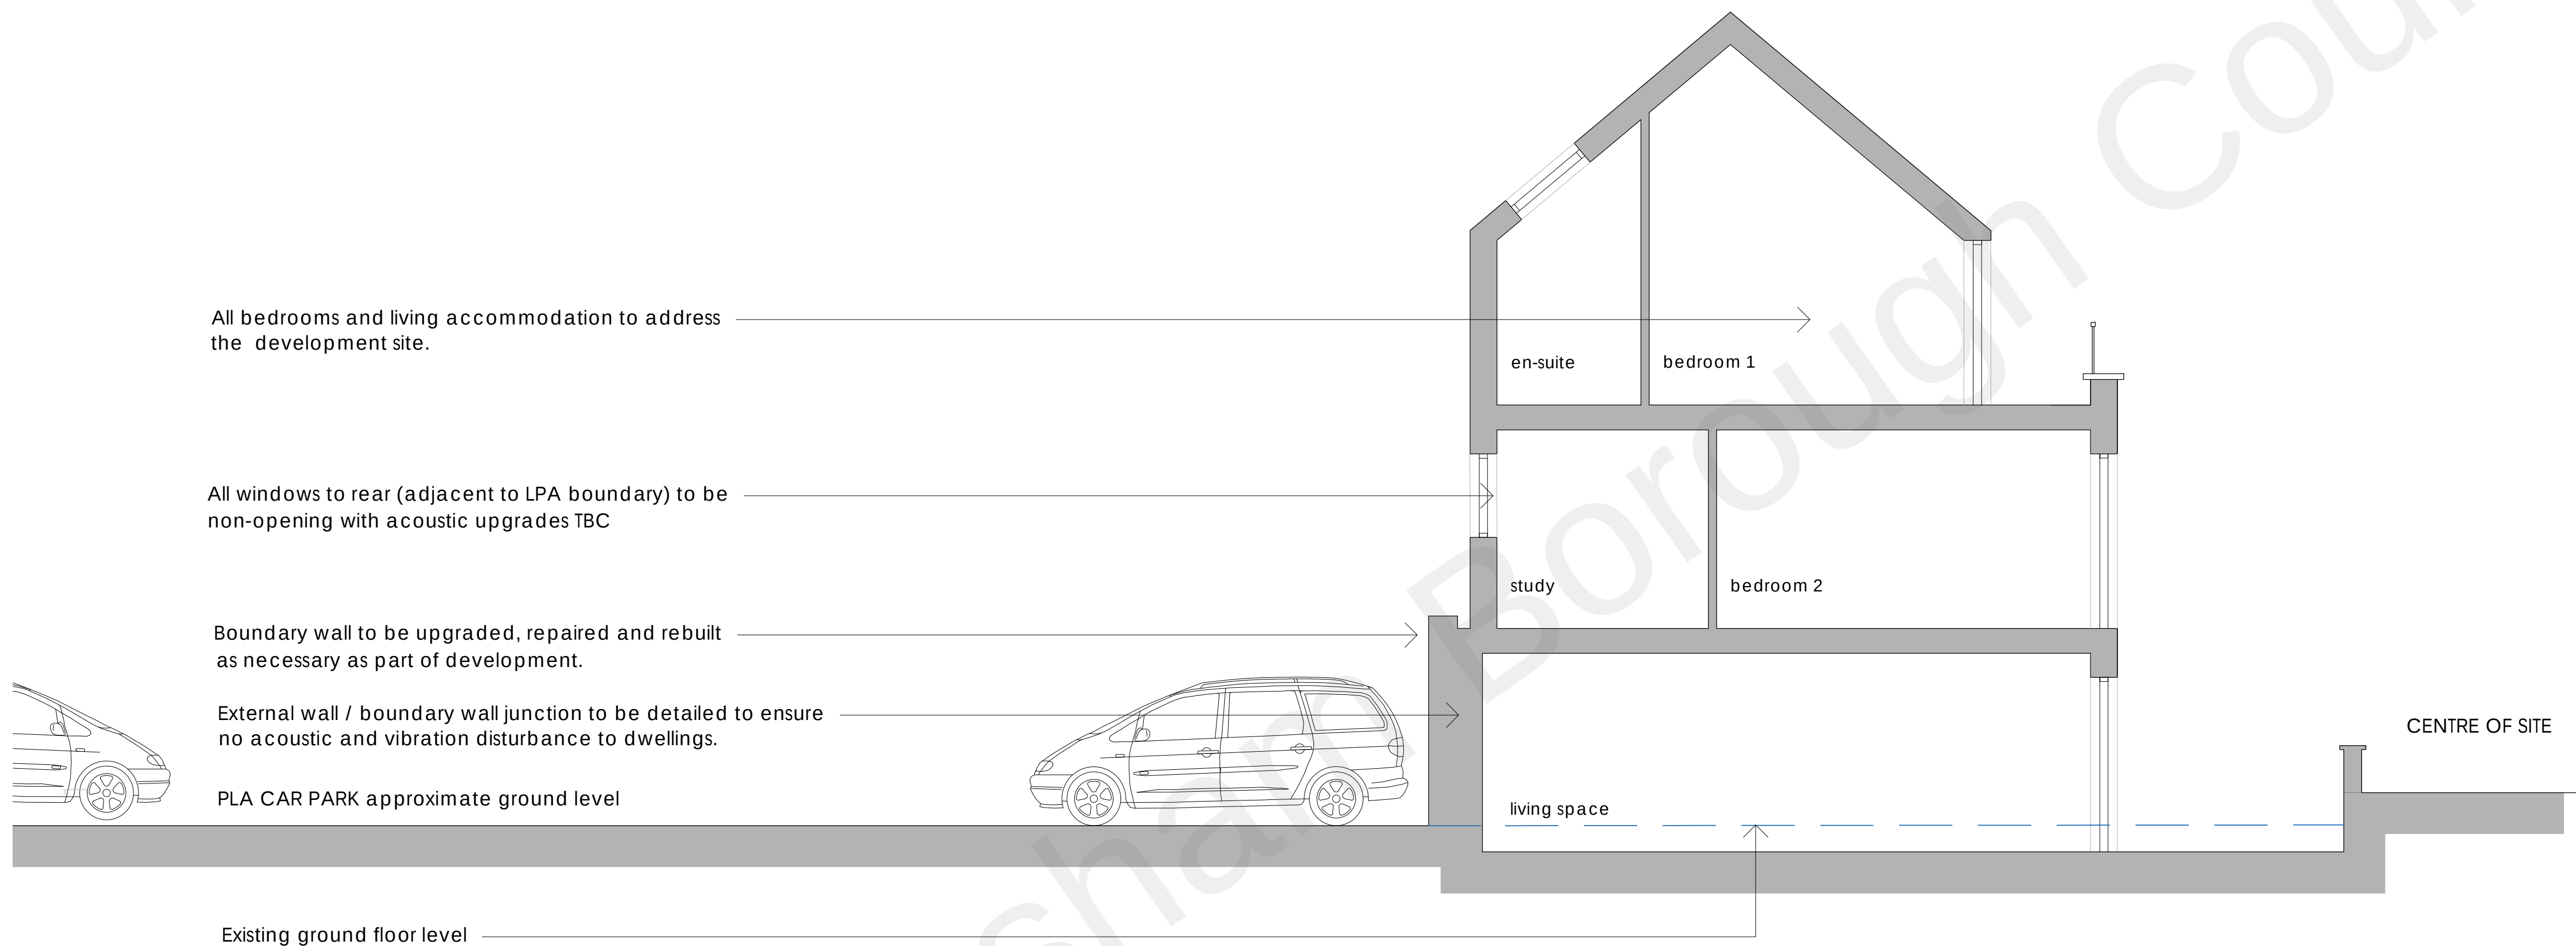

Section through PLA land and New Build Terrace

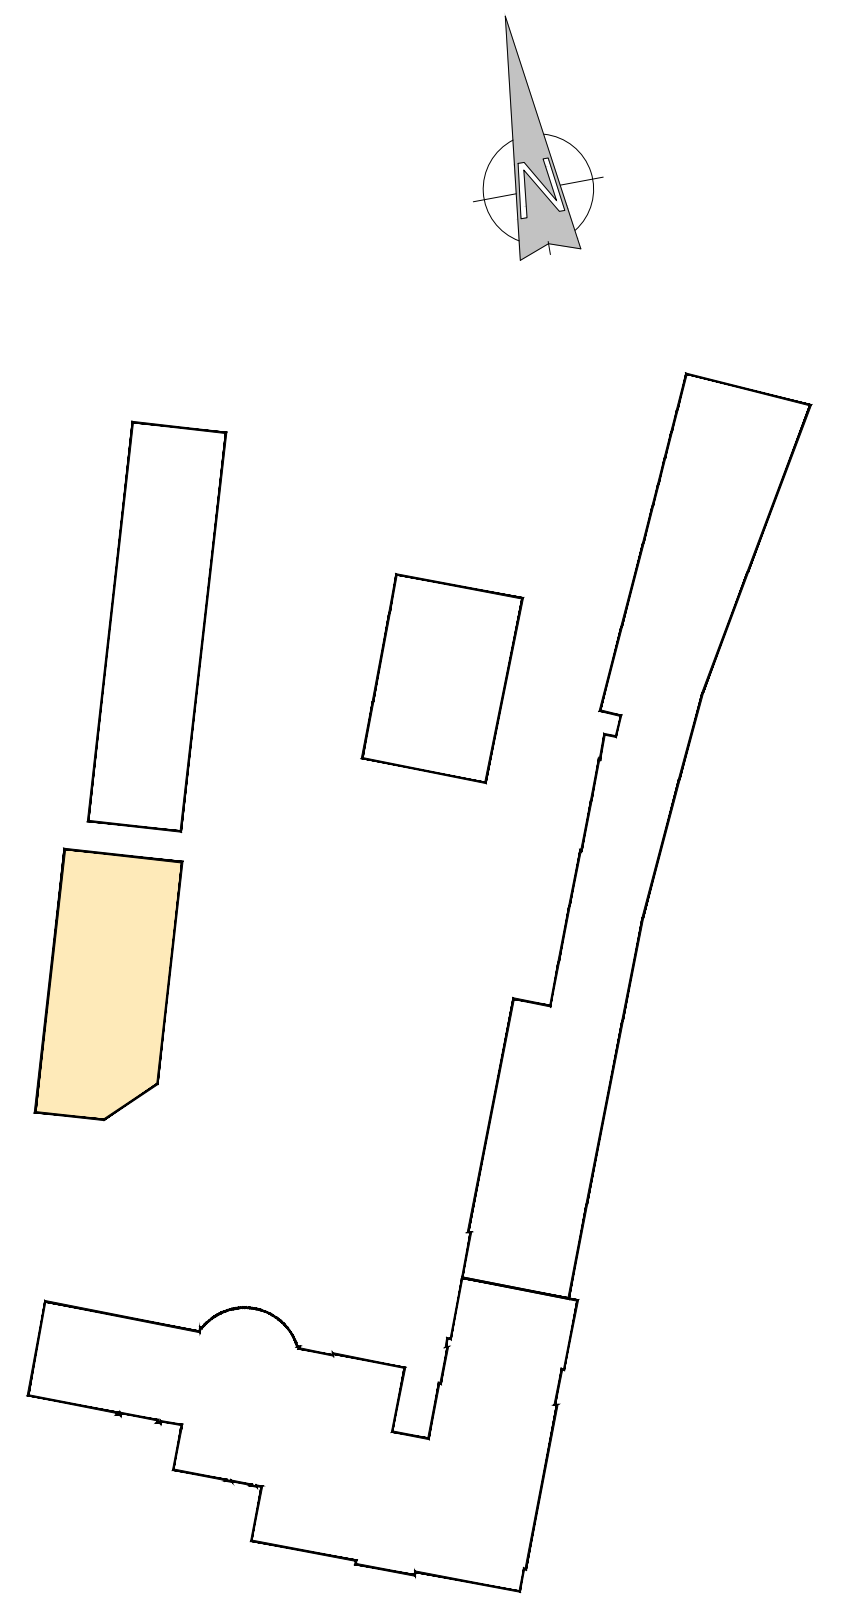

Key plan

| REV | DESCRIPTION | DATE | BY | CHKD |
|-----|-------------|------|----|------|
|     |             |      |    |      |

**TURNER  
JACKSON+DAY**  
ASSOCIATES

Radio House  
Thanet Way, Whitstable  
Kent CT5 3QX  
t: 01227 261453  
e: enquiries@tjda.co.uk  
www.turnerjacksonday.co.uk

client details  
**Mile Property Group Ltd**

project details  
**Custom House**  
**The Terrace, Gravesend, DA12 2DE**

drawing title  
**Section - Relationship to PLA**  
**New Build Proposed Plans**

date scale drawn by checked by  
**Mar'21 1:50@A1 AJ**

|             |             |          |
|-------------|-------------|----------|
| project no: | drawing no. | revision |
| <b>1735</b> | <b>037</b>  |          |