


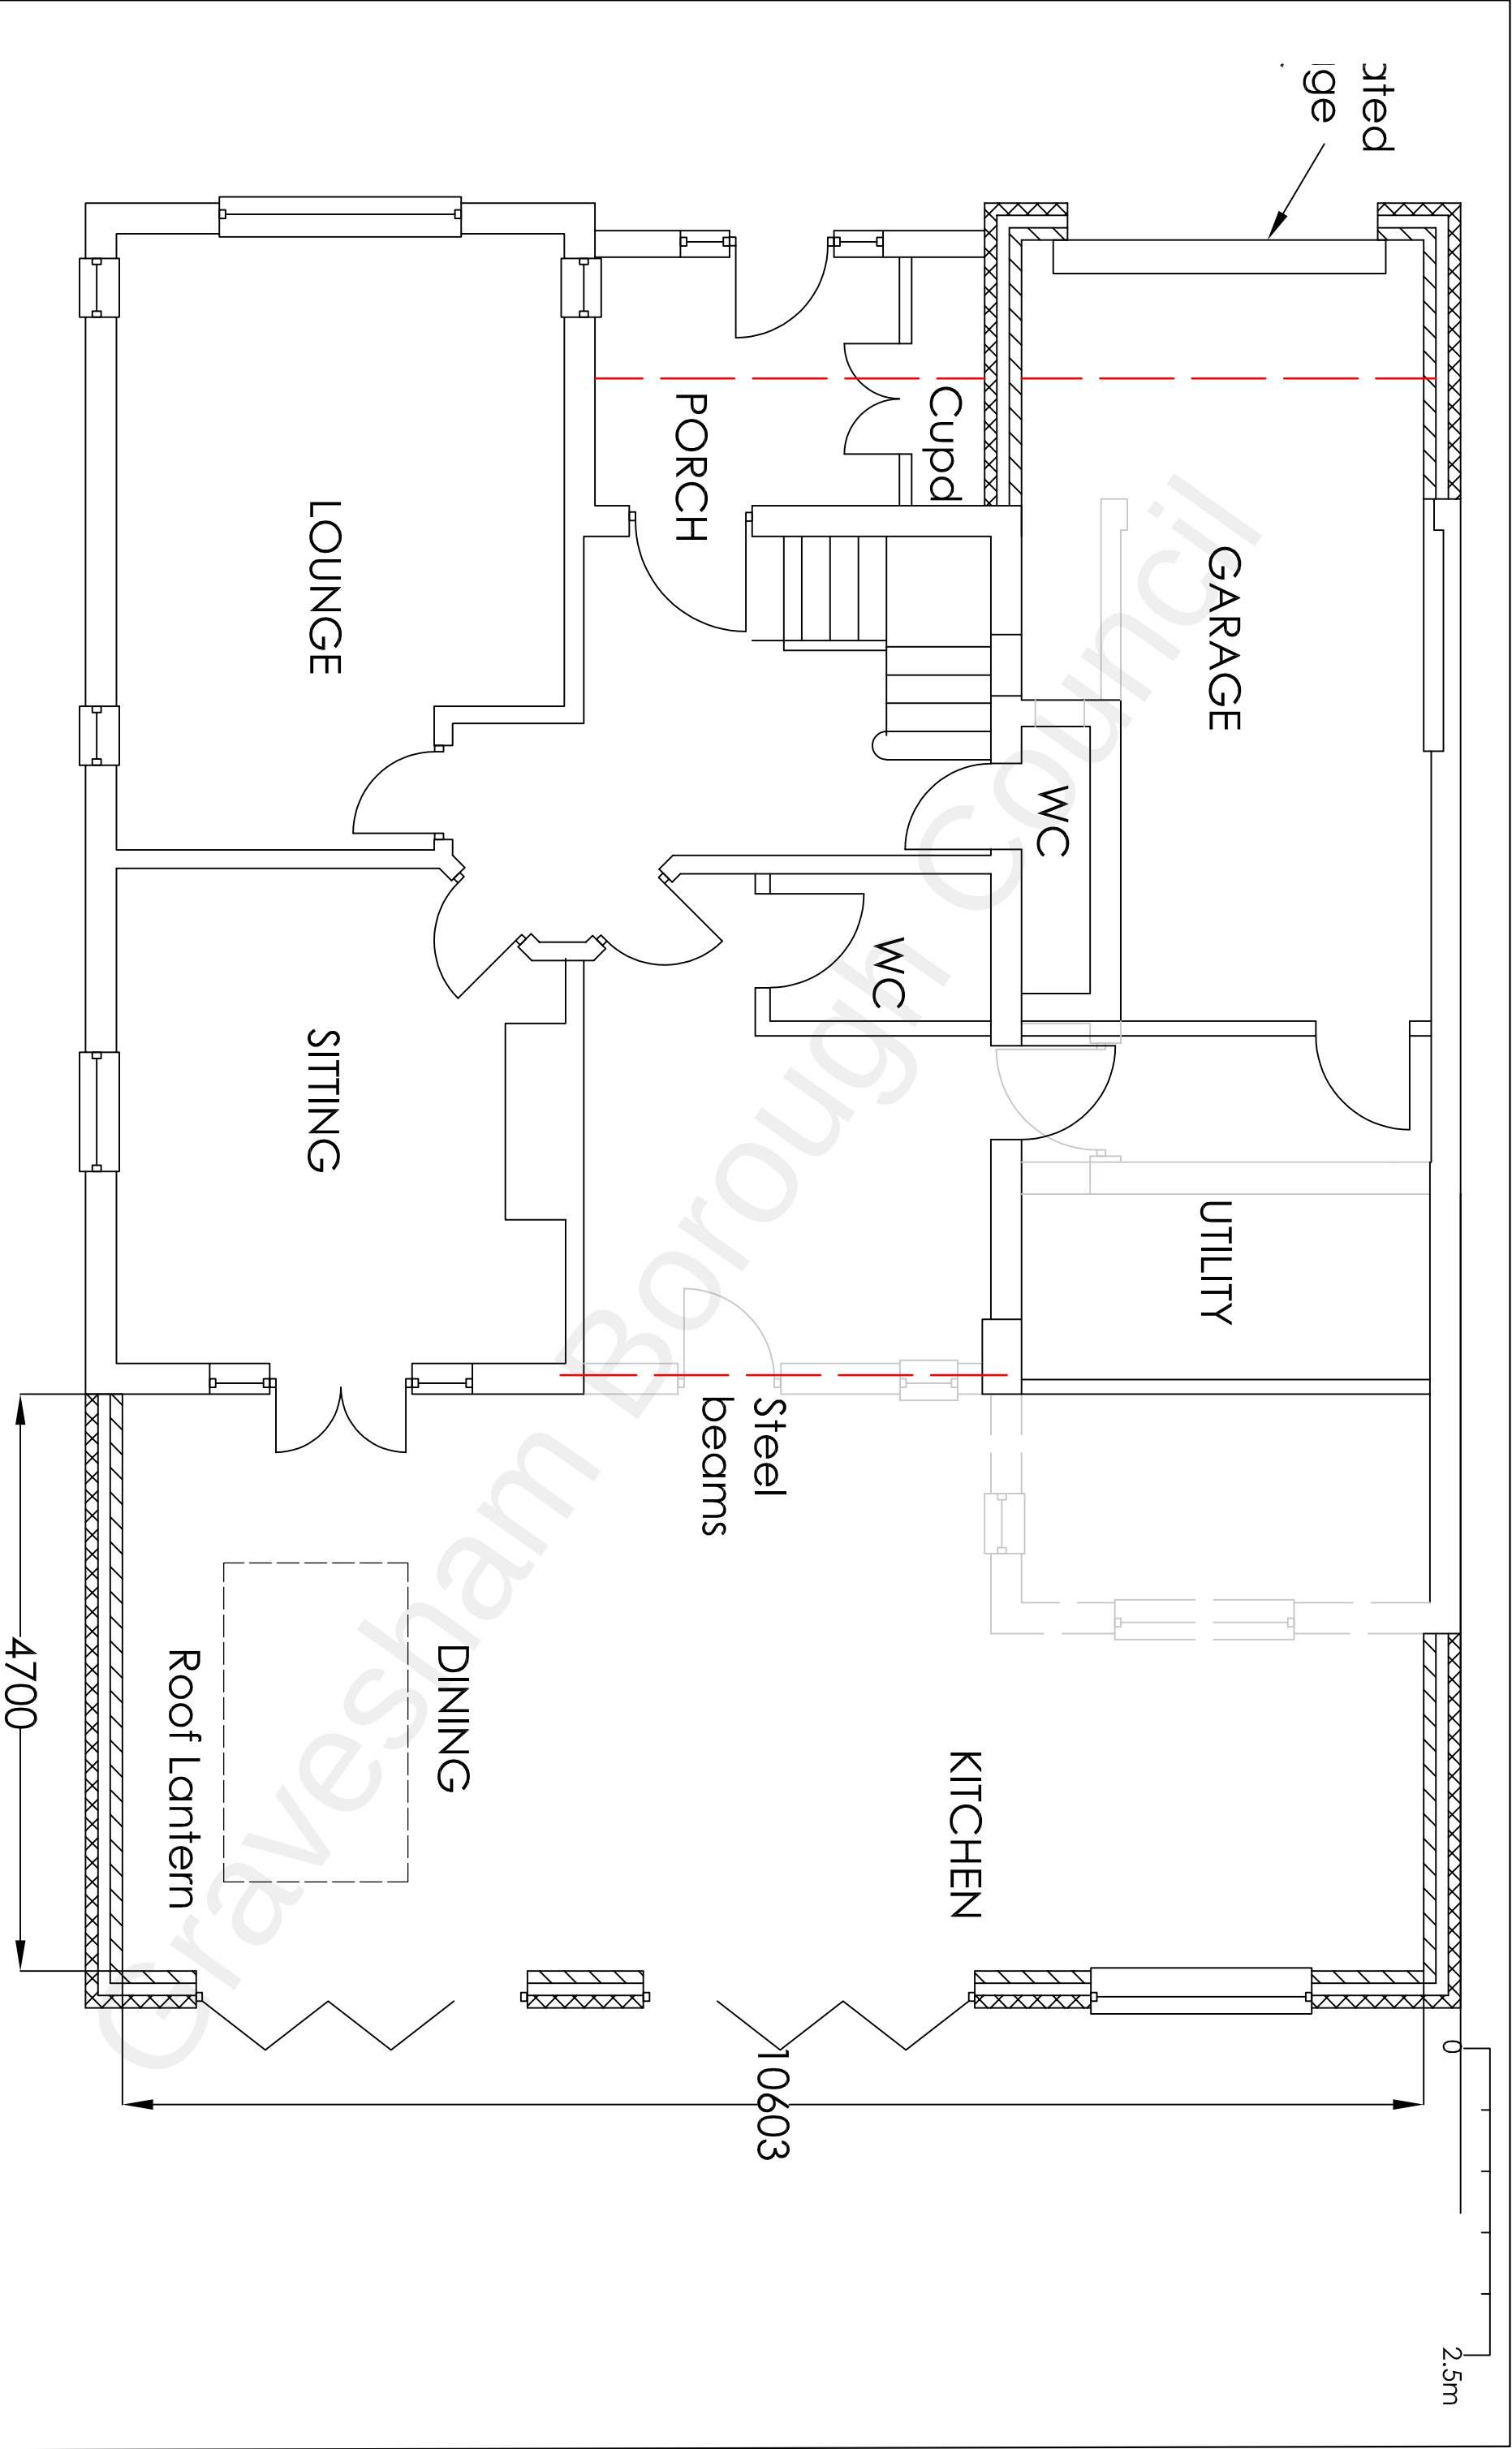

Project

Ext. Front Porch and Erection of Single Storey Rear Ext., Part Two Storey Side & Front Ext.
1 Orchard Av Gravesend Kent DA11 7NX

Drawing Title

Proposed GF Plan

H Channa

PICAROONS MAIDSTONE ROAD PLATT KENT TN15 8LB

Tel / Fax: 01732 605759 E-mail: hbechanna@tiscali.co.uk

Drawn

HC

Date

Dec 21

Scale

1:50

Drawing No.

10A/A3/03