


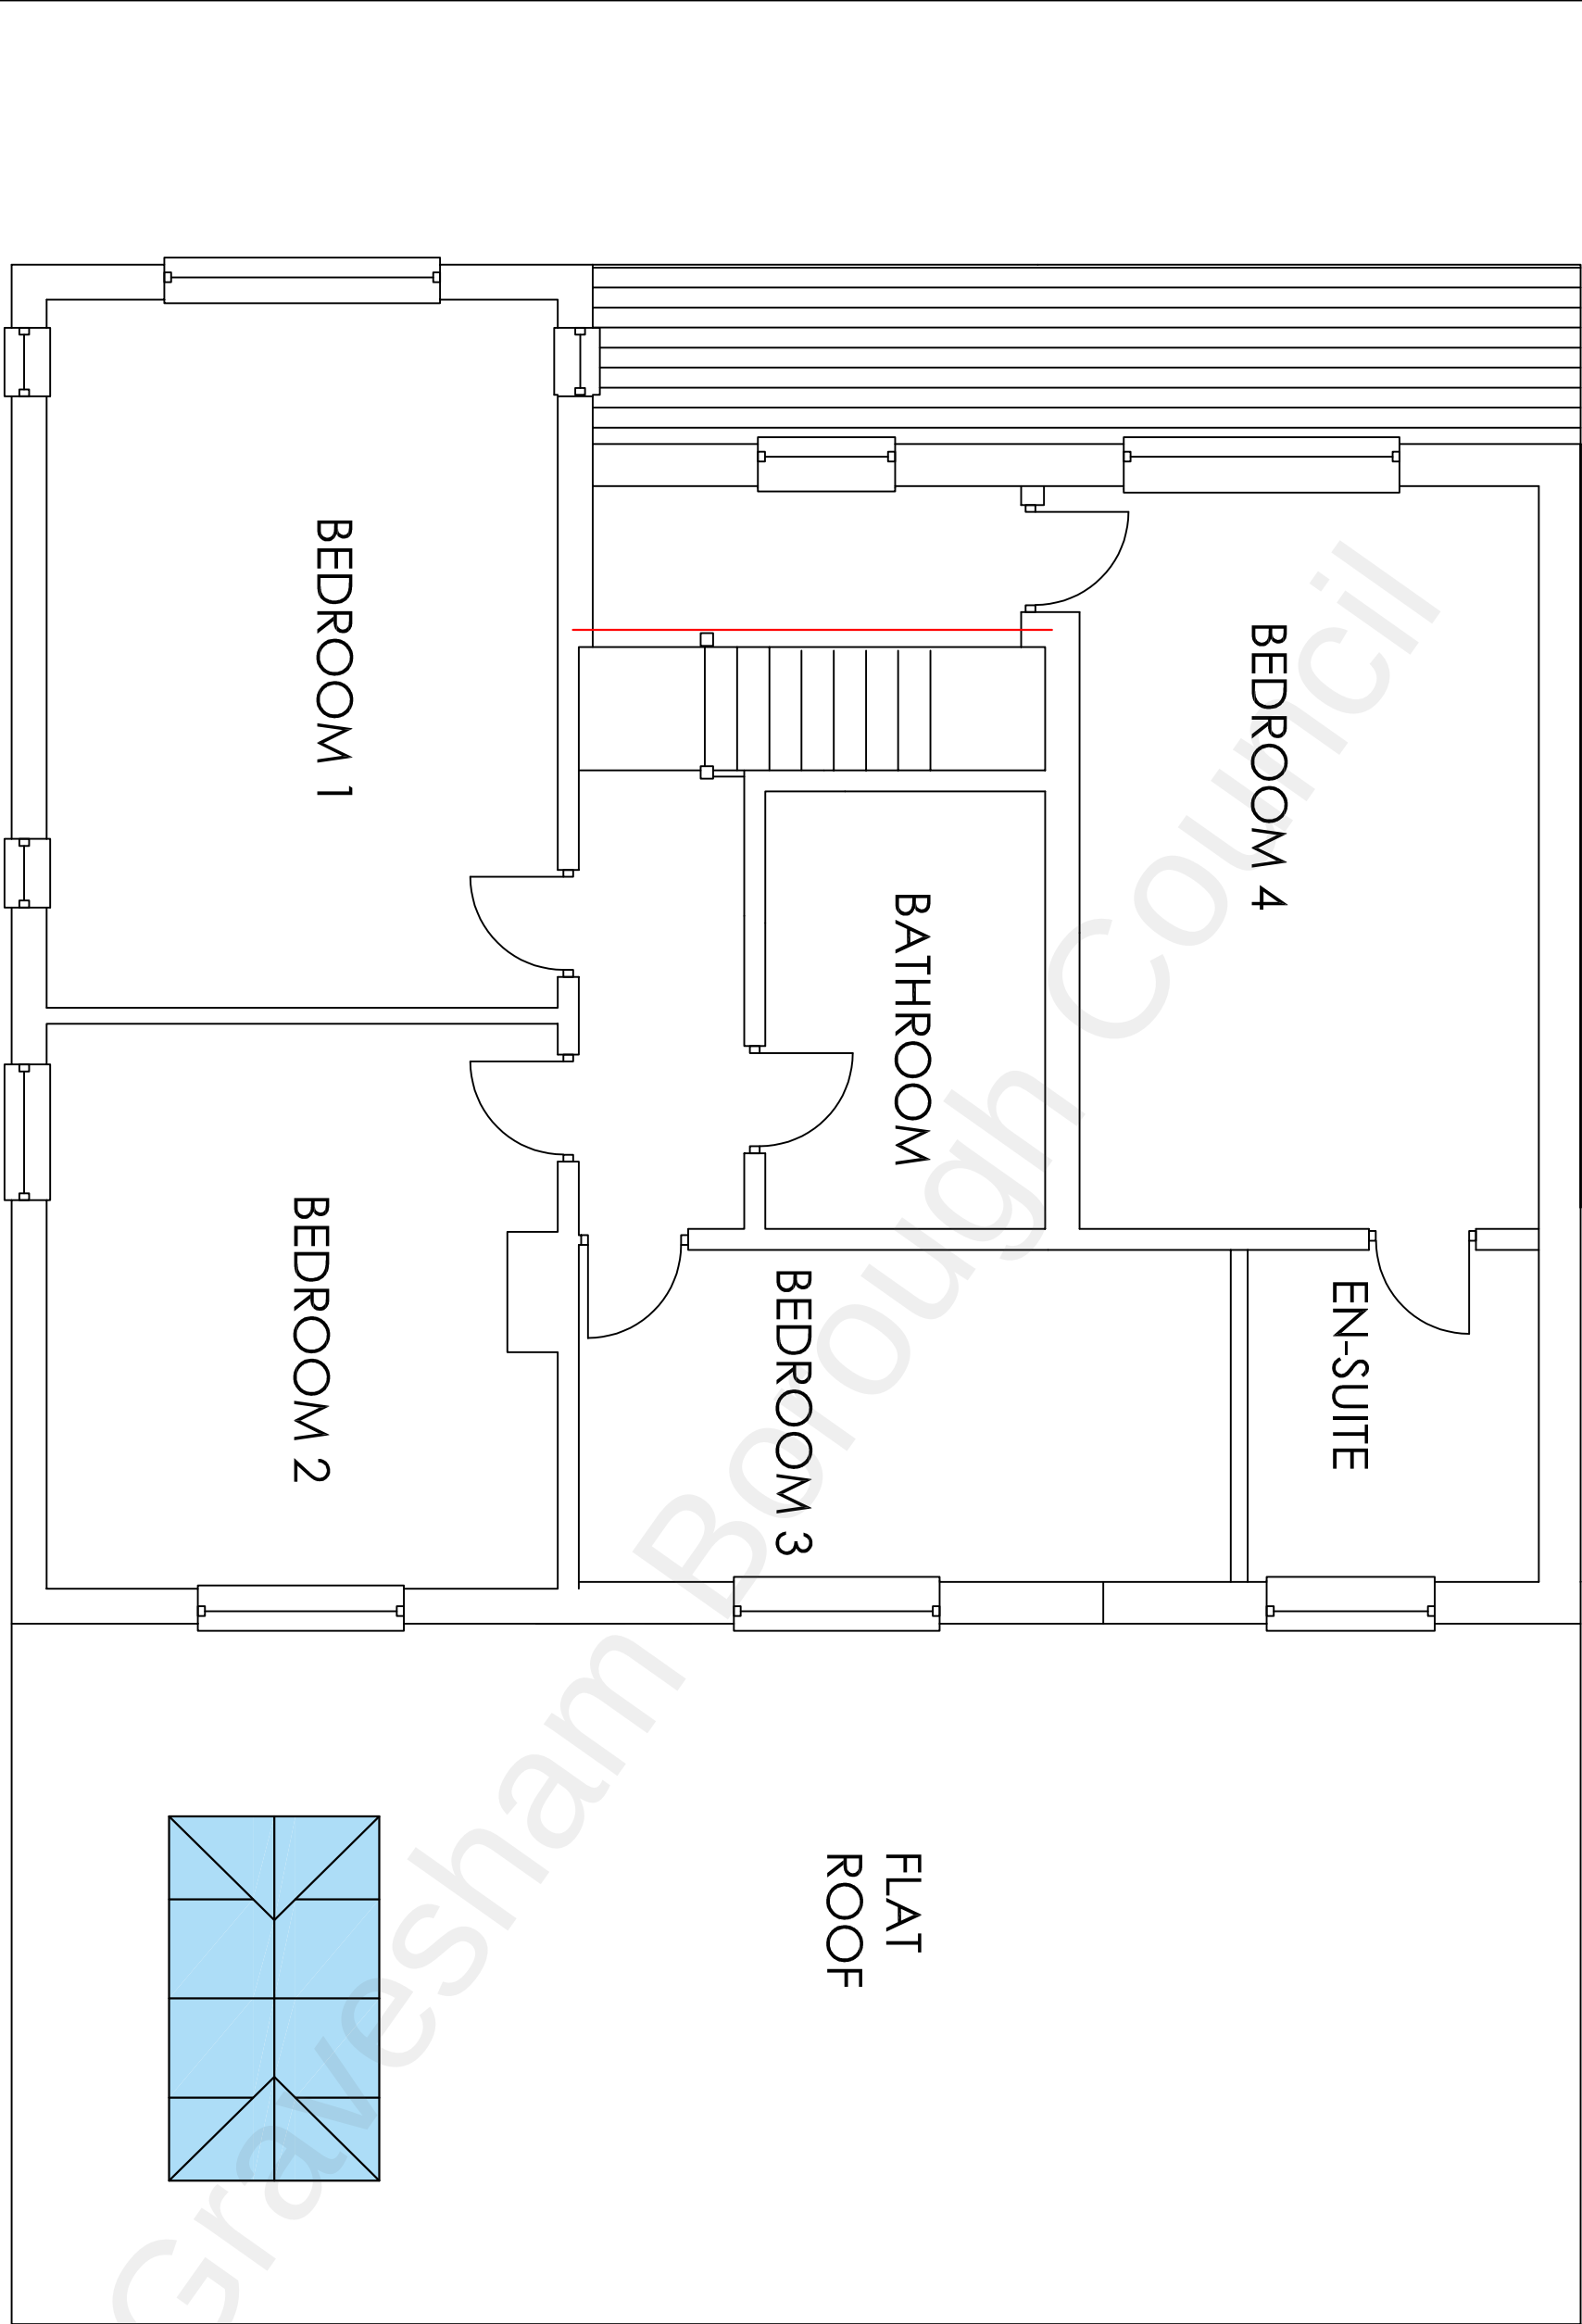

Project

Ext. Front Porch and Erection of Single Storey Rear Ext., Part Two Storey Side & Front Ext.
1 Orchard Av Gravesend Kent DA11 7NX

Proposed FF Plan

Drawing Title

H Channa

PICAROONS MAIDSTONE ROAD PLATT KENT TN15 8LB
Tel / Fax: 01732 605759 E-mail: hbechanna@tiscali.co.uk

Drawn	Date	Scale	Drawing No.
HC	Dec 21	1:50	10A/A3/04