


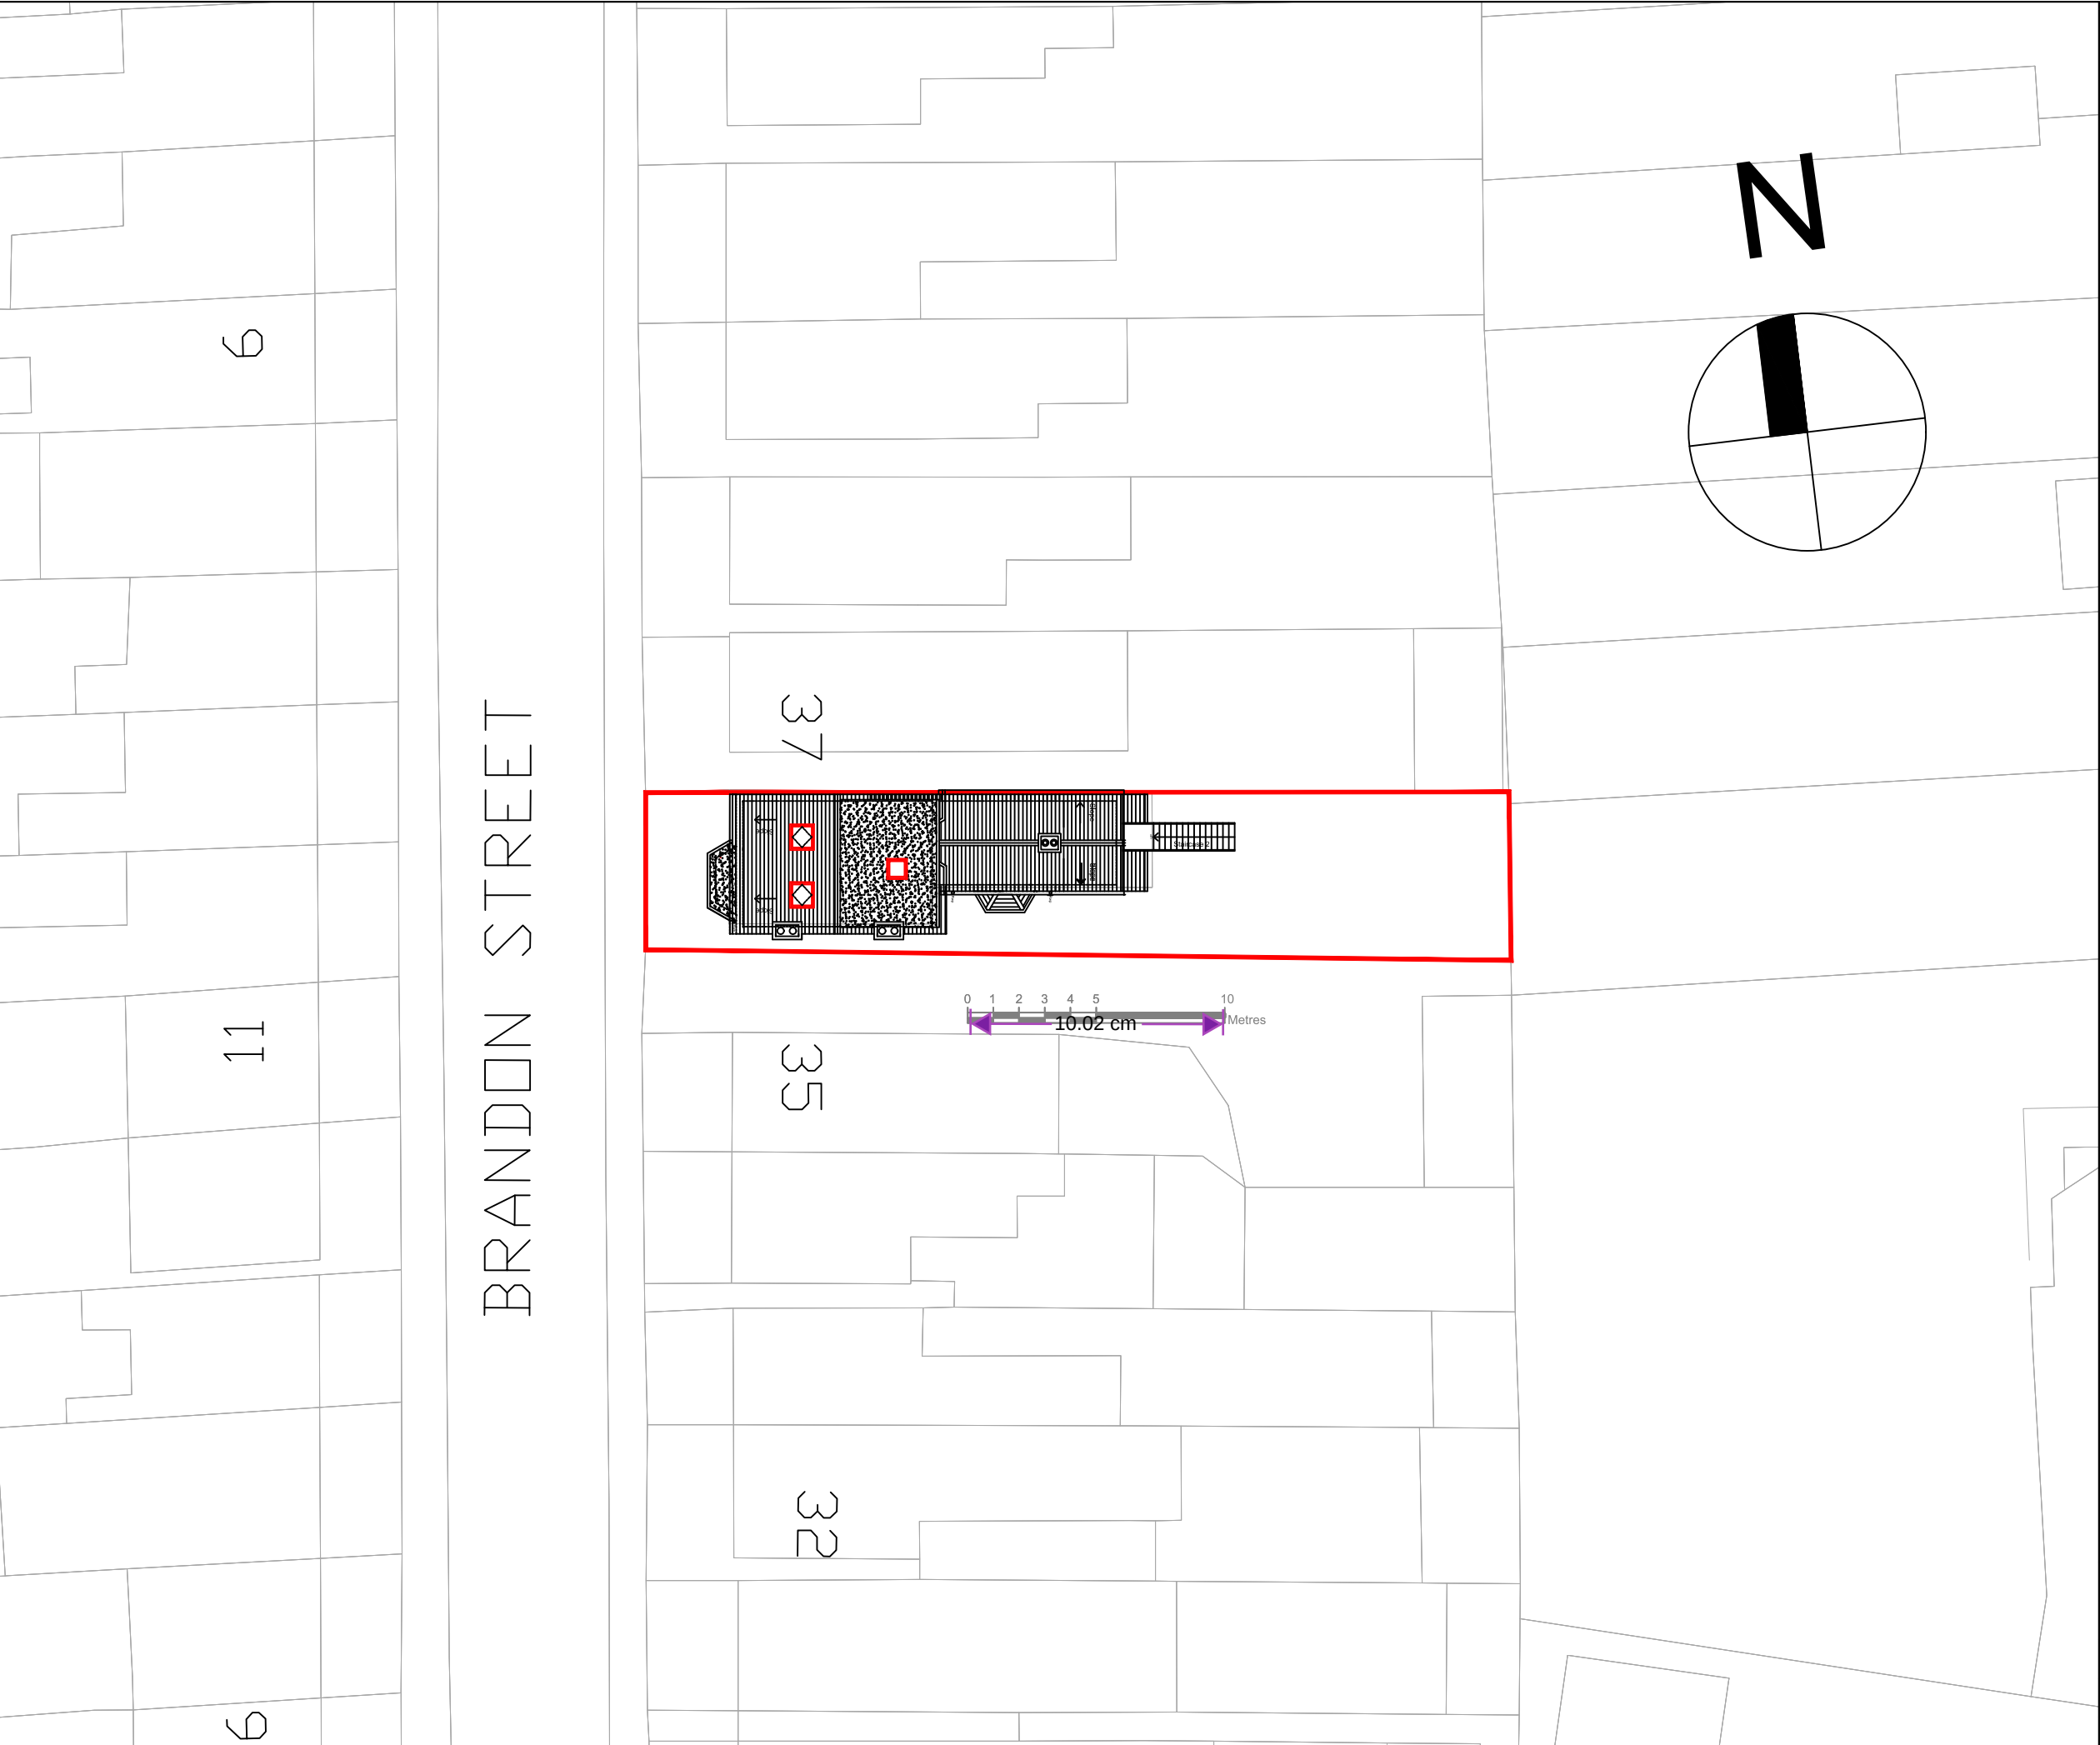

CLPD - Loft

Double.Edge.
Architects.

Design Development Consulting

Copyright Double Edge Architects Ltd

Company Reg No:12154670

Registered in England and Wales

* All dimensions to be checked on site and any discrepancies to be reported immediately to contract administrator for further instructions.

** The contractor is responsible for all setting out and must check dimensions on site before work is put in hand.

36 Brandon Street		Job No.	
Gravesend		2407	
DA11 0PL		Dwg No.	Rev.
		013	*

Title

Proposed Block Plan

Date	Drawn	Check	Status	Size	Scale
Jan 2025	B.A	B.A	Planning	A3	1:250

Tel: Creative Designer 07941 376 001