


OS MasterMap 1250/2500/10000 scale
Thursday, January 18, 2024, ID:
BW1-01144758
maps.blackwell.co.uk

1:500 scale print at A3, Centre:
565453 E, 170684 N

© Crown Copyright Ordnance Survey, Licence no. 100041041

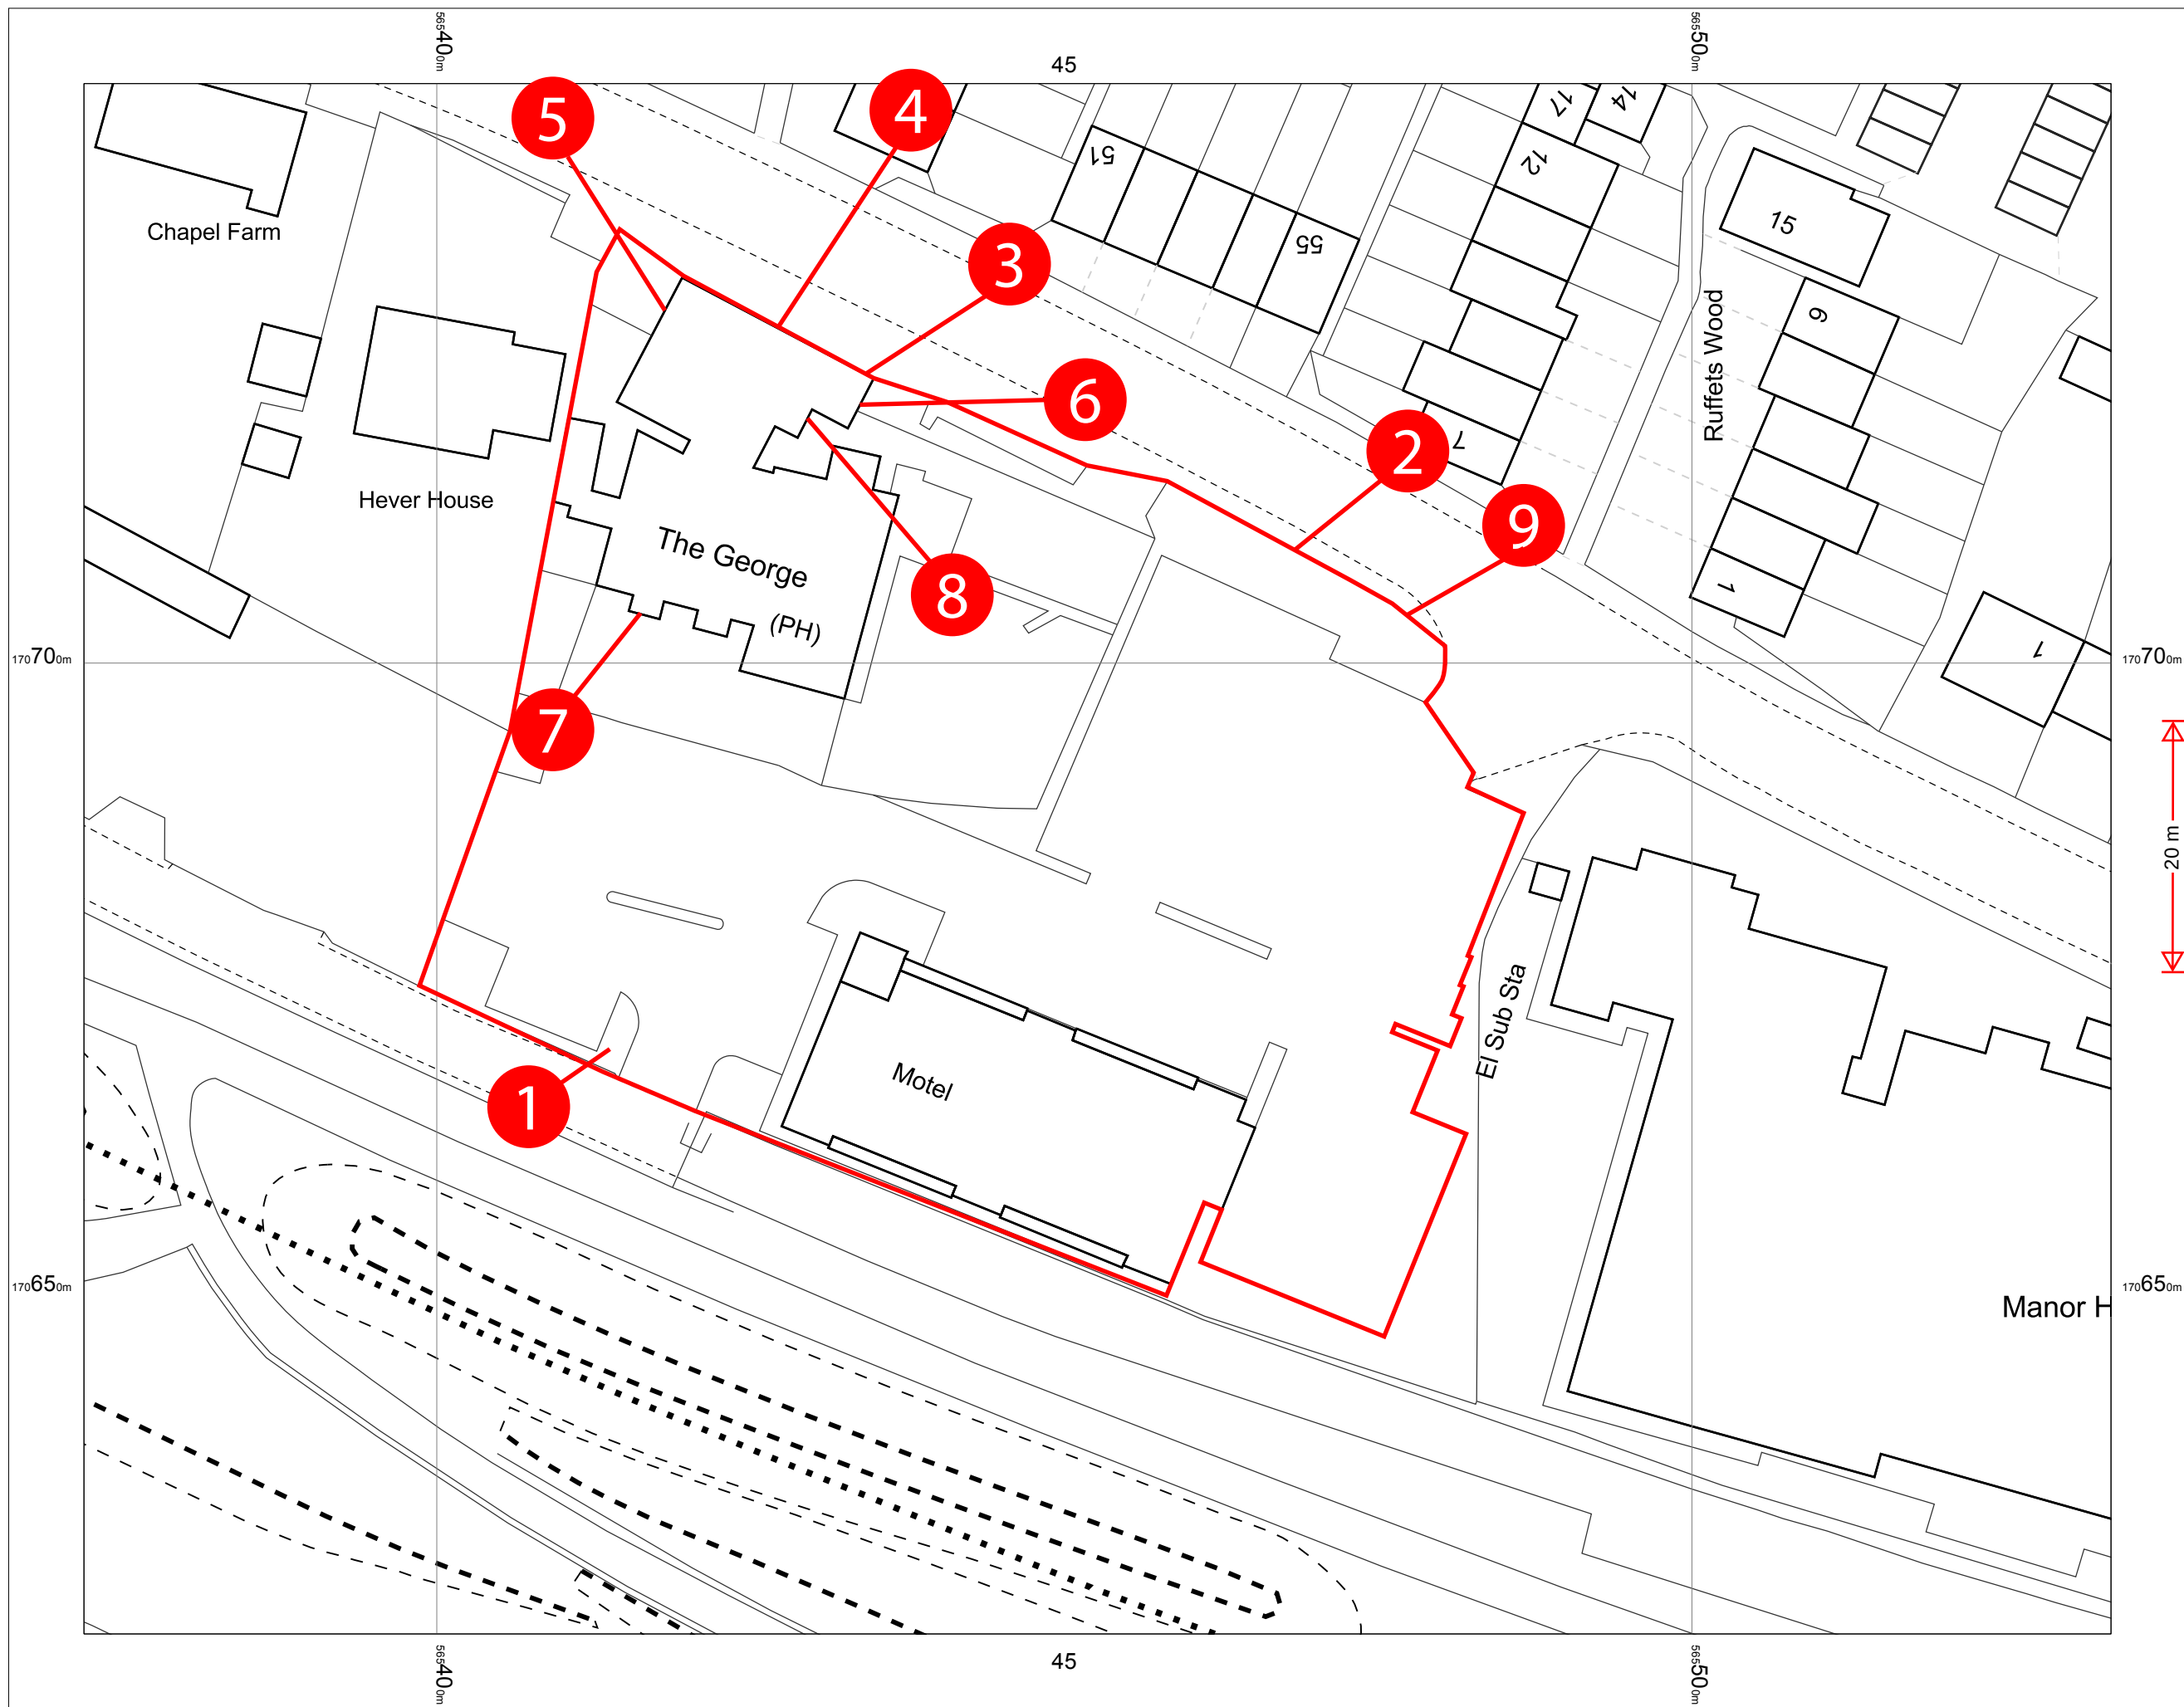

BLACKWELL'S
MAPPING SERVICES
PERSONAL & PROFESSIONAL MAPPING
www.blackwellmapping.co.uk

TEL: 0800 151 2612
maps@blackwell.co.uk