


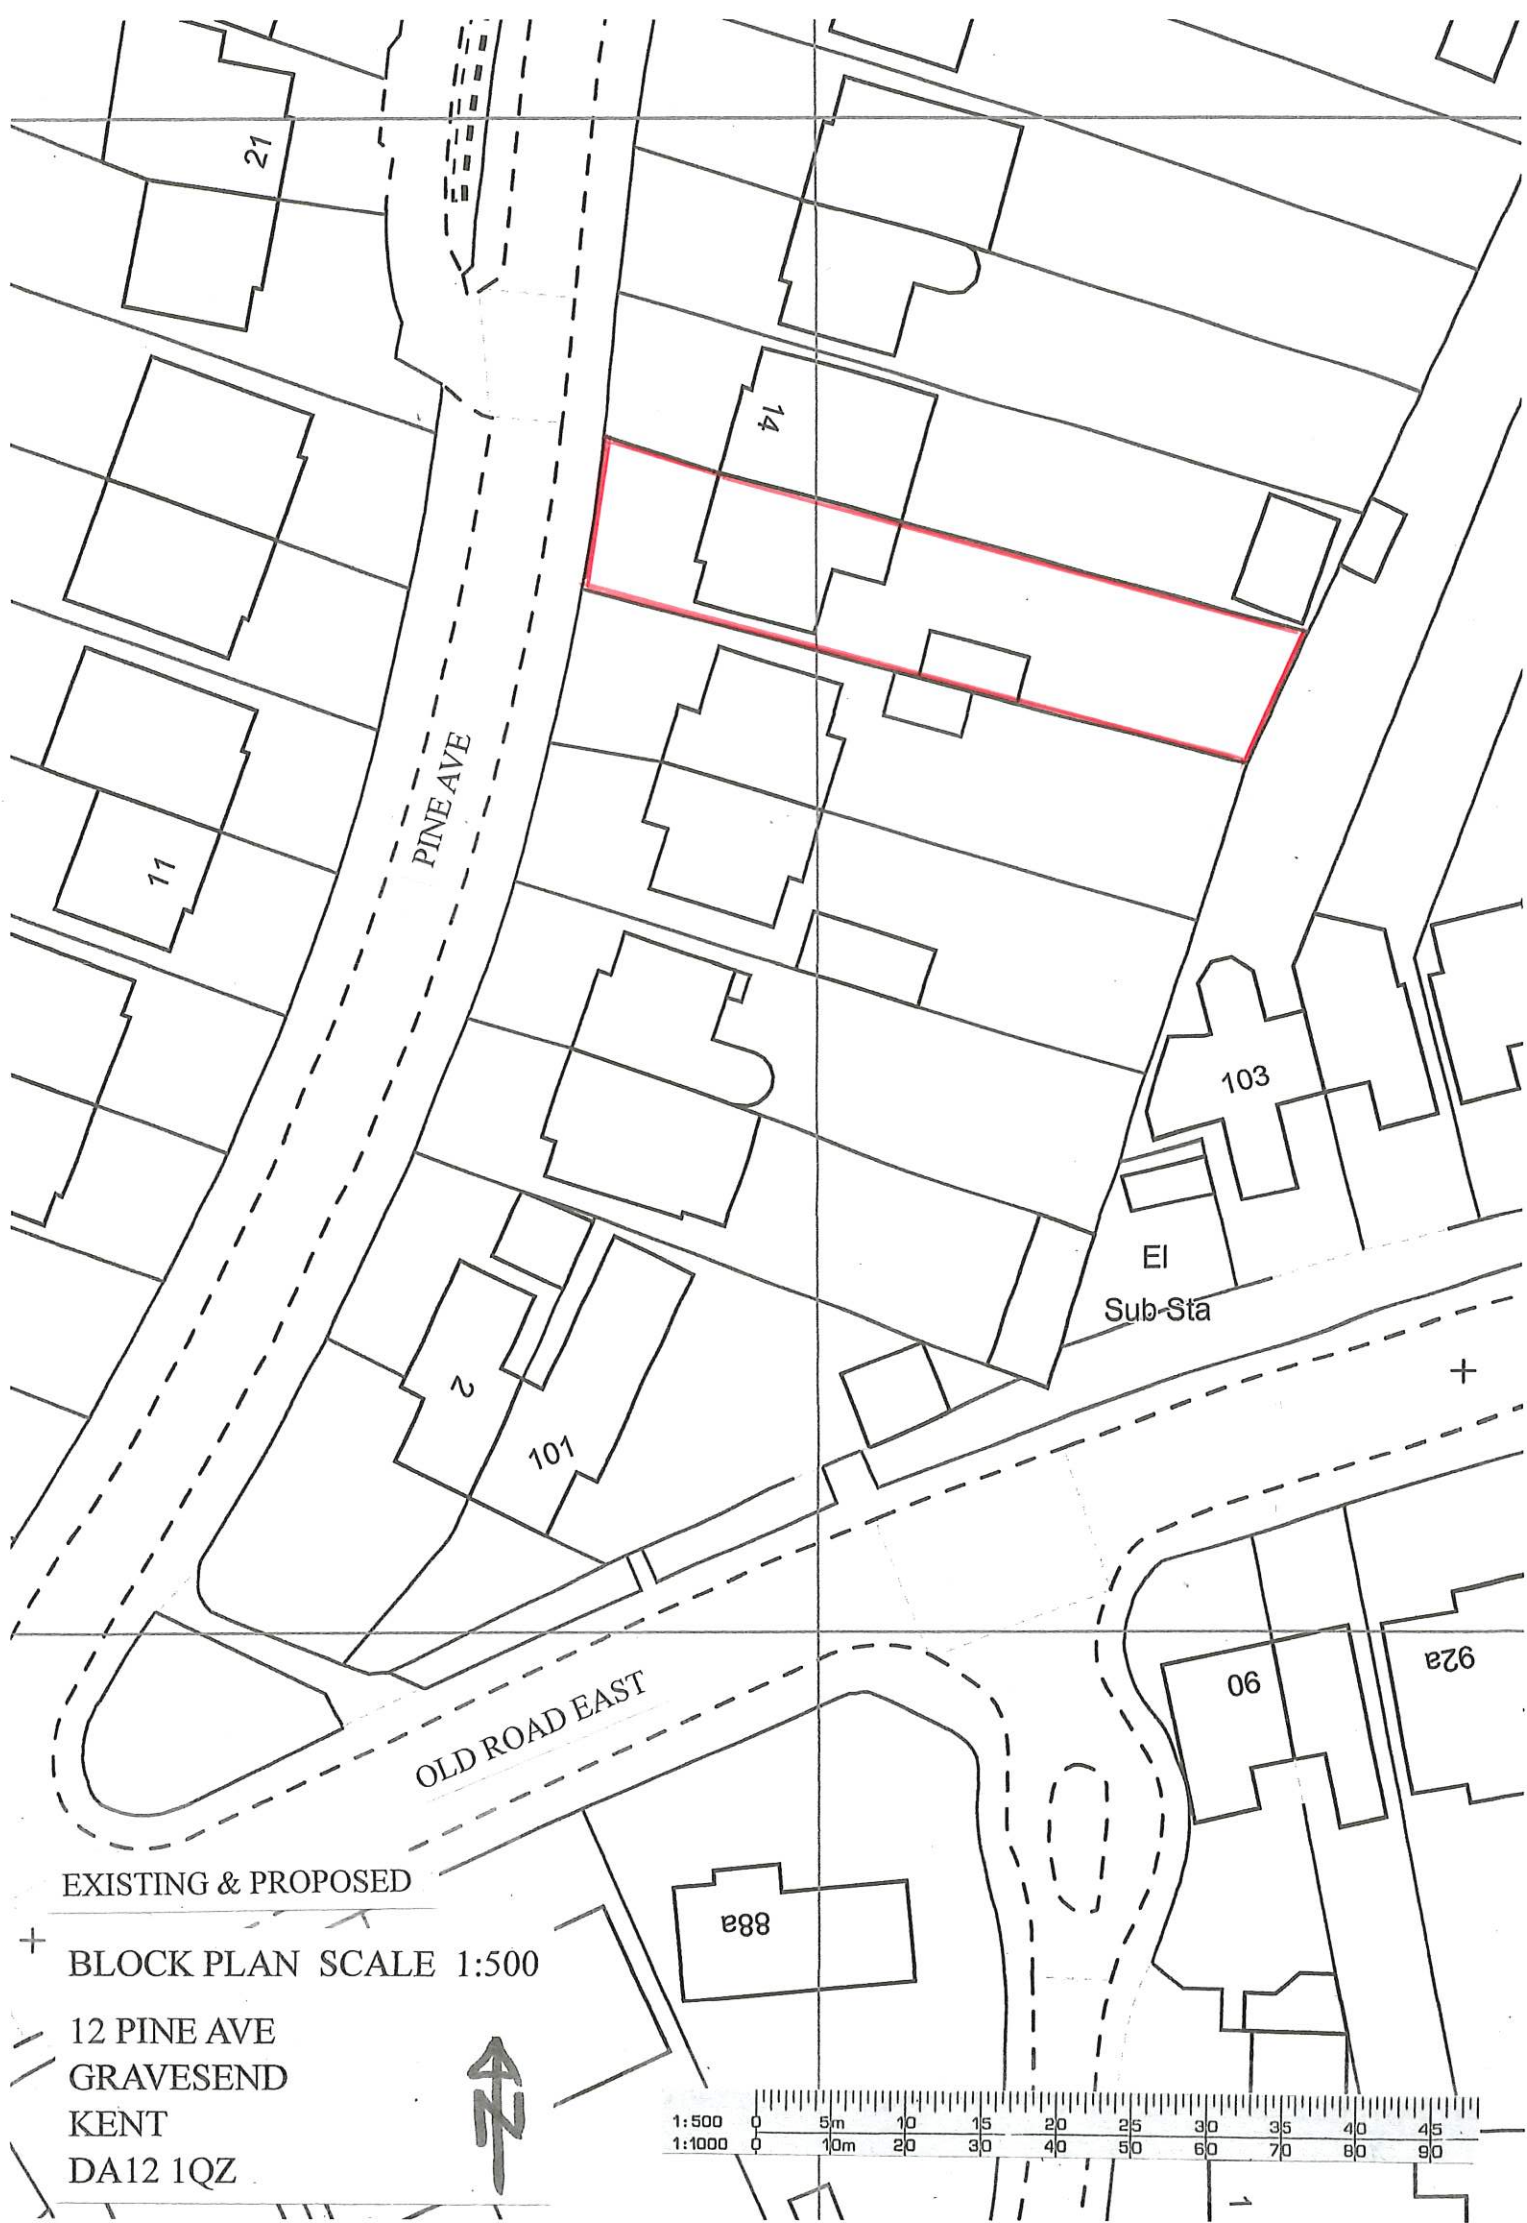

EXISTING & PROPOSED

BLOCK PLAN SCALE 1:500

12 PINE AVE
GRAVESEND
KENT
DA12 1QZ

