



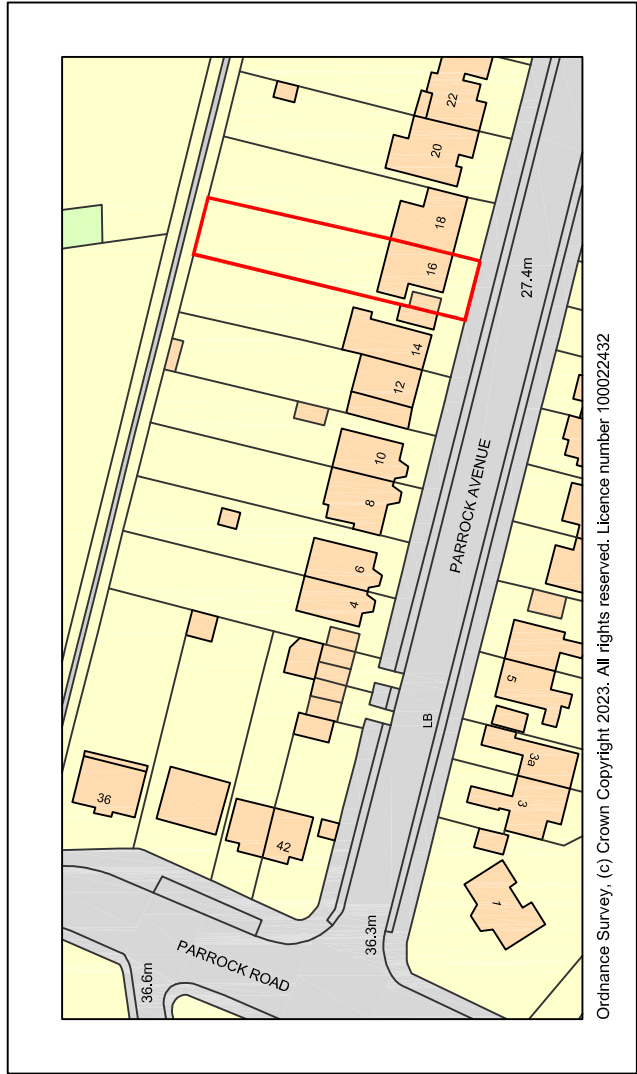


LOCATION PLAN
scale 1:1250

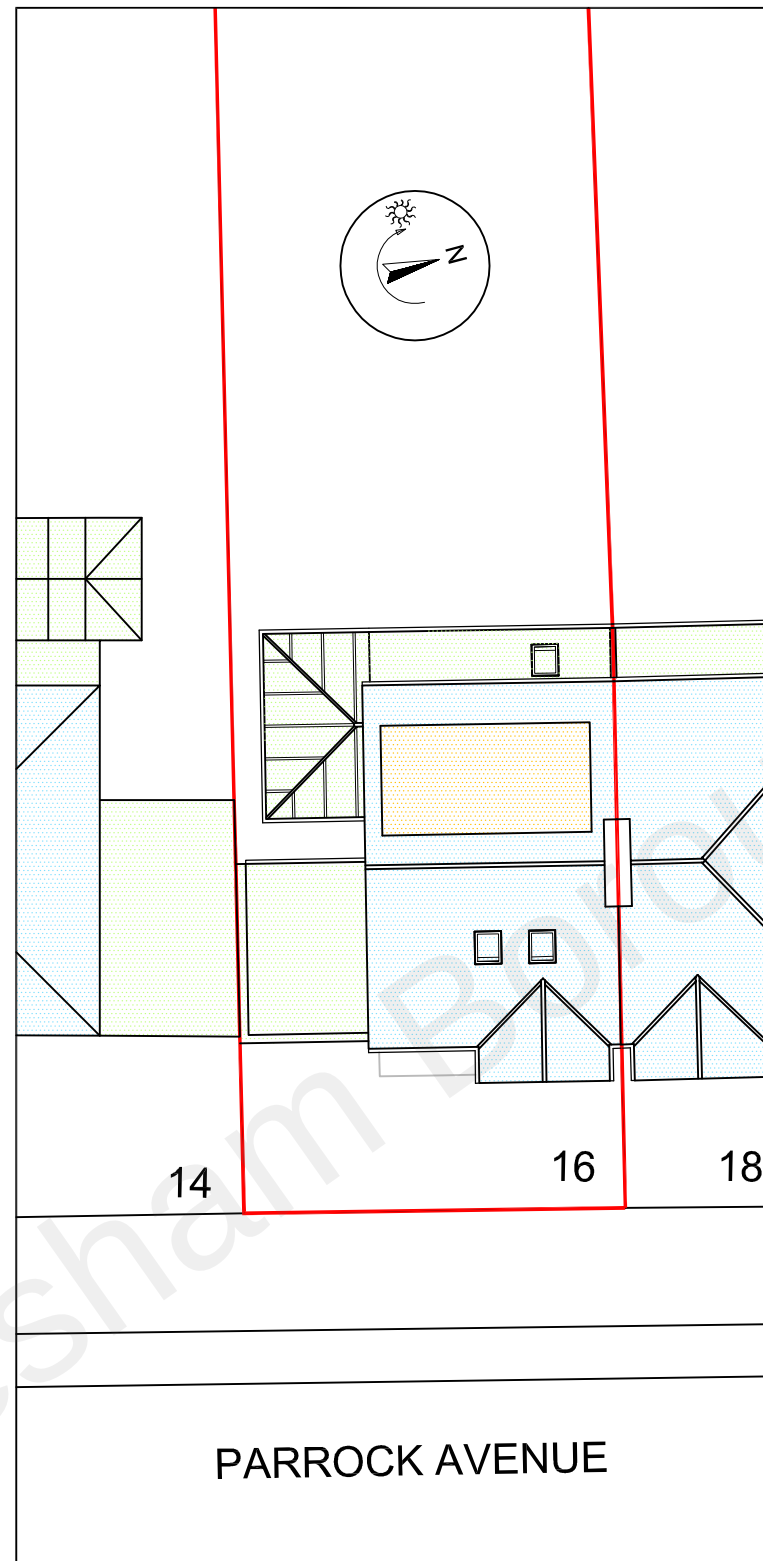

EXISTING BLOCK PLAN
scale 1:200

BLOCK PLAN
COLOUR KEY:

- Single Storey
- Two Storey
- Dormer/loft

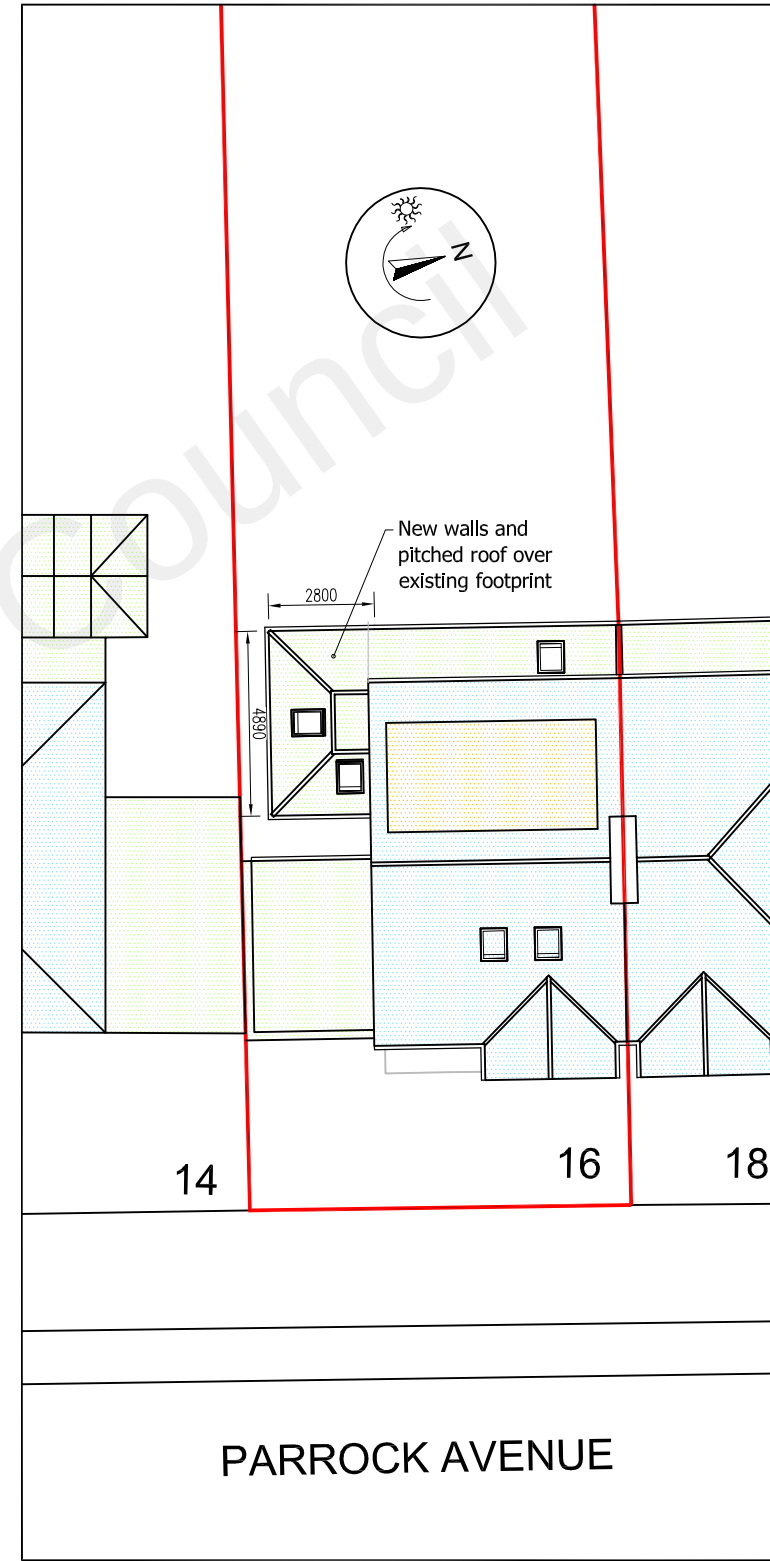

PROPOSED BLOCK PLAN
scale 1:200

BLOCK PLAN
COLOUR KEY:

- Single Storey
- Two Storey
- Dormer/loft

CADGUYS ARCHITECTURAL SERVICES

15-17 Middle Street,
Brighton, BN1 1AL
T: 0751 20 90 919
E: Sonny@cadguys.co.uk
W: www.cadguys.co.uk



07512090919
www.cadguys.co.uk
cadguys@mail.com

Project
16 PARROCK AVENUE, GRAVESEND, DA12 1QQ

Drawing Title
Location and Block Plan

Date
JAN-2023

Scale
1:1250/200/A3

Project No.
CG-268

Drawing No.
PL/01

Drawn by/Checked by
SM

Rev
A

Date
110123

Details
Initial drawings sent out for review

Dimensions to be verified on site
by contractor prior to
commencement of work

This is the copyright of the practice
and may not be reproduced in part
or in whole without the prior
written consent of the practice.