



PROPOSED FRONT
ELEVATION
scale 1:100




PROPOSED SIDE
(SOUTH) ELEVATION
scale 1:100

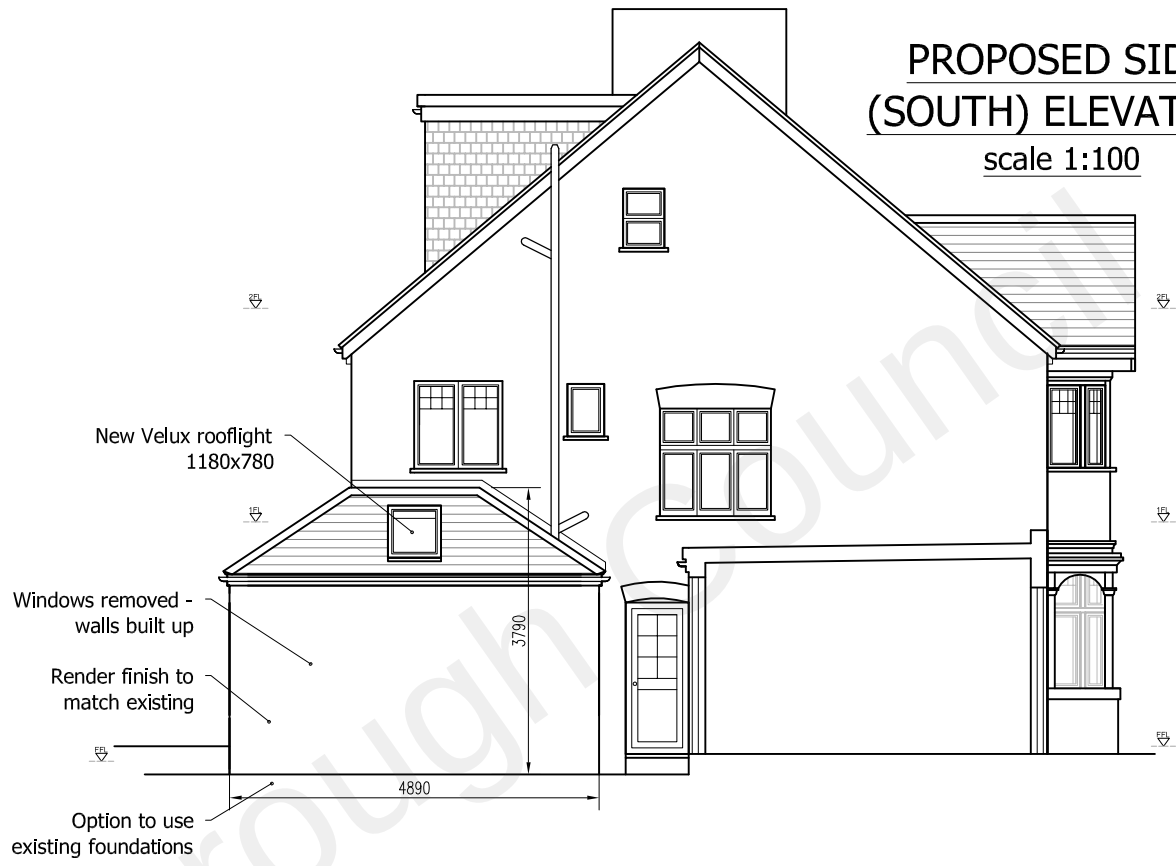

PROPOSED REAR
ELEVATION
scale 1:100

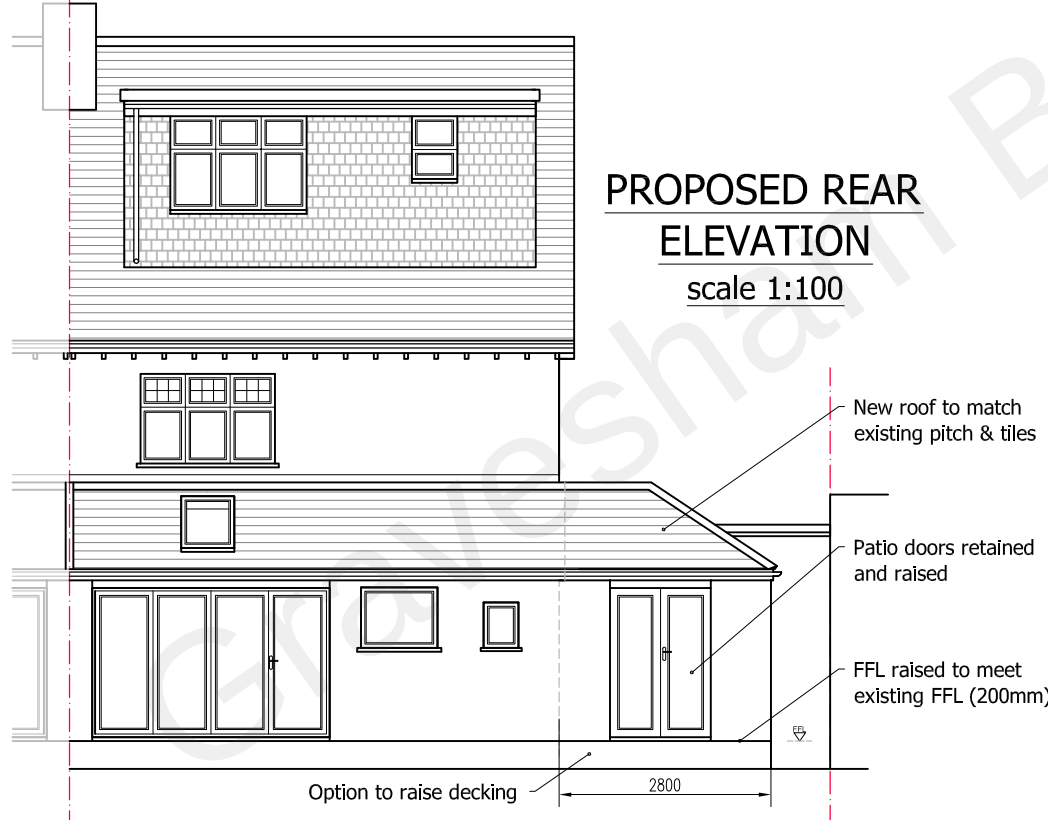

PROPOSED SIDE (NORTH)
ELEVATION/SECTION
scale 1:100

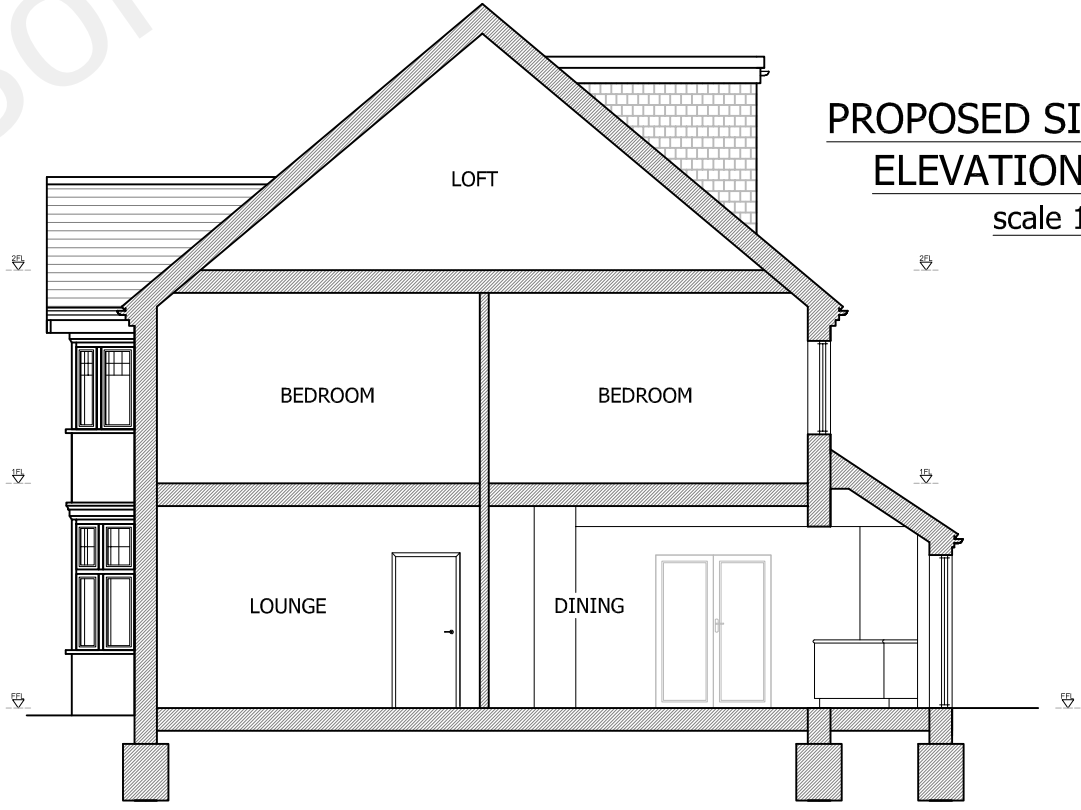

CADGUYS ARCHITECTURAL SERVICES

15-17 Middle Street,
Brighton, BN1 1AL
T: 0751 20 90 919
E: Sonny@cadguys.co.uk
W: www.cadguys.co.uk



07512090919
www.cadguys.co.uk
cadguys@mail.com

Project
16 PARROCK AVENUE, GRAVESEND, DA12 1QQ

Drawing Title
Proposed Elevations

Date	Scale	Project No.	Drawing No.	Drawn by/Checked by
JAN-2023	1:100/A3	CG-268	PL/05	SM

Rev	Date	Details
A	110123	Initial drawings sent out for review

Dimensions to be verified on site
by contractor prior to
commencement of work

This is the copyright of the practice
and may not be reproduced in part
or in whole without the prior
written consent of the practice.