



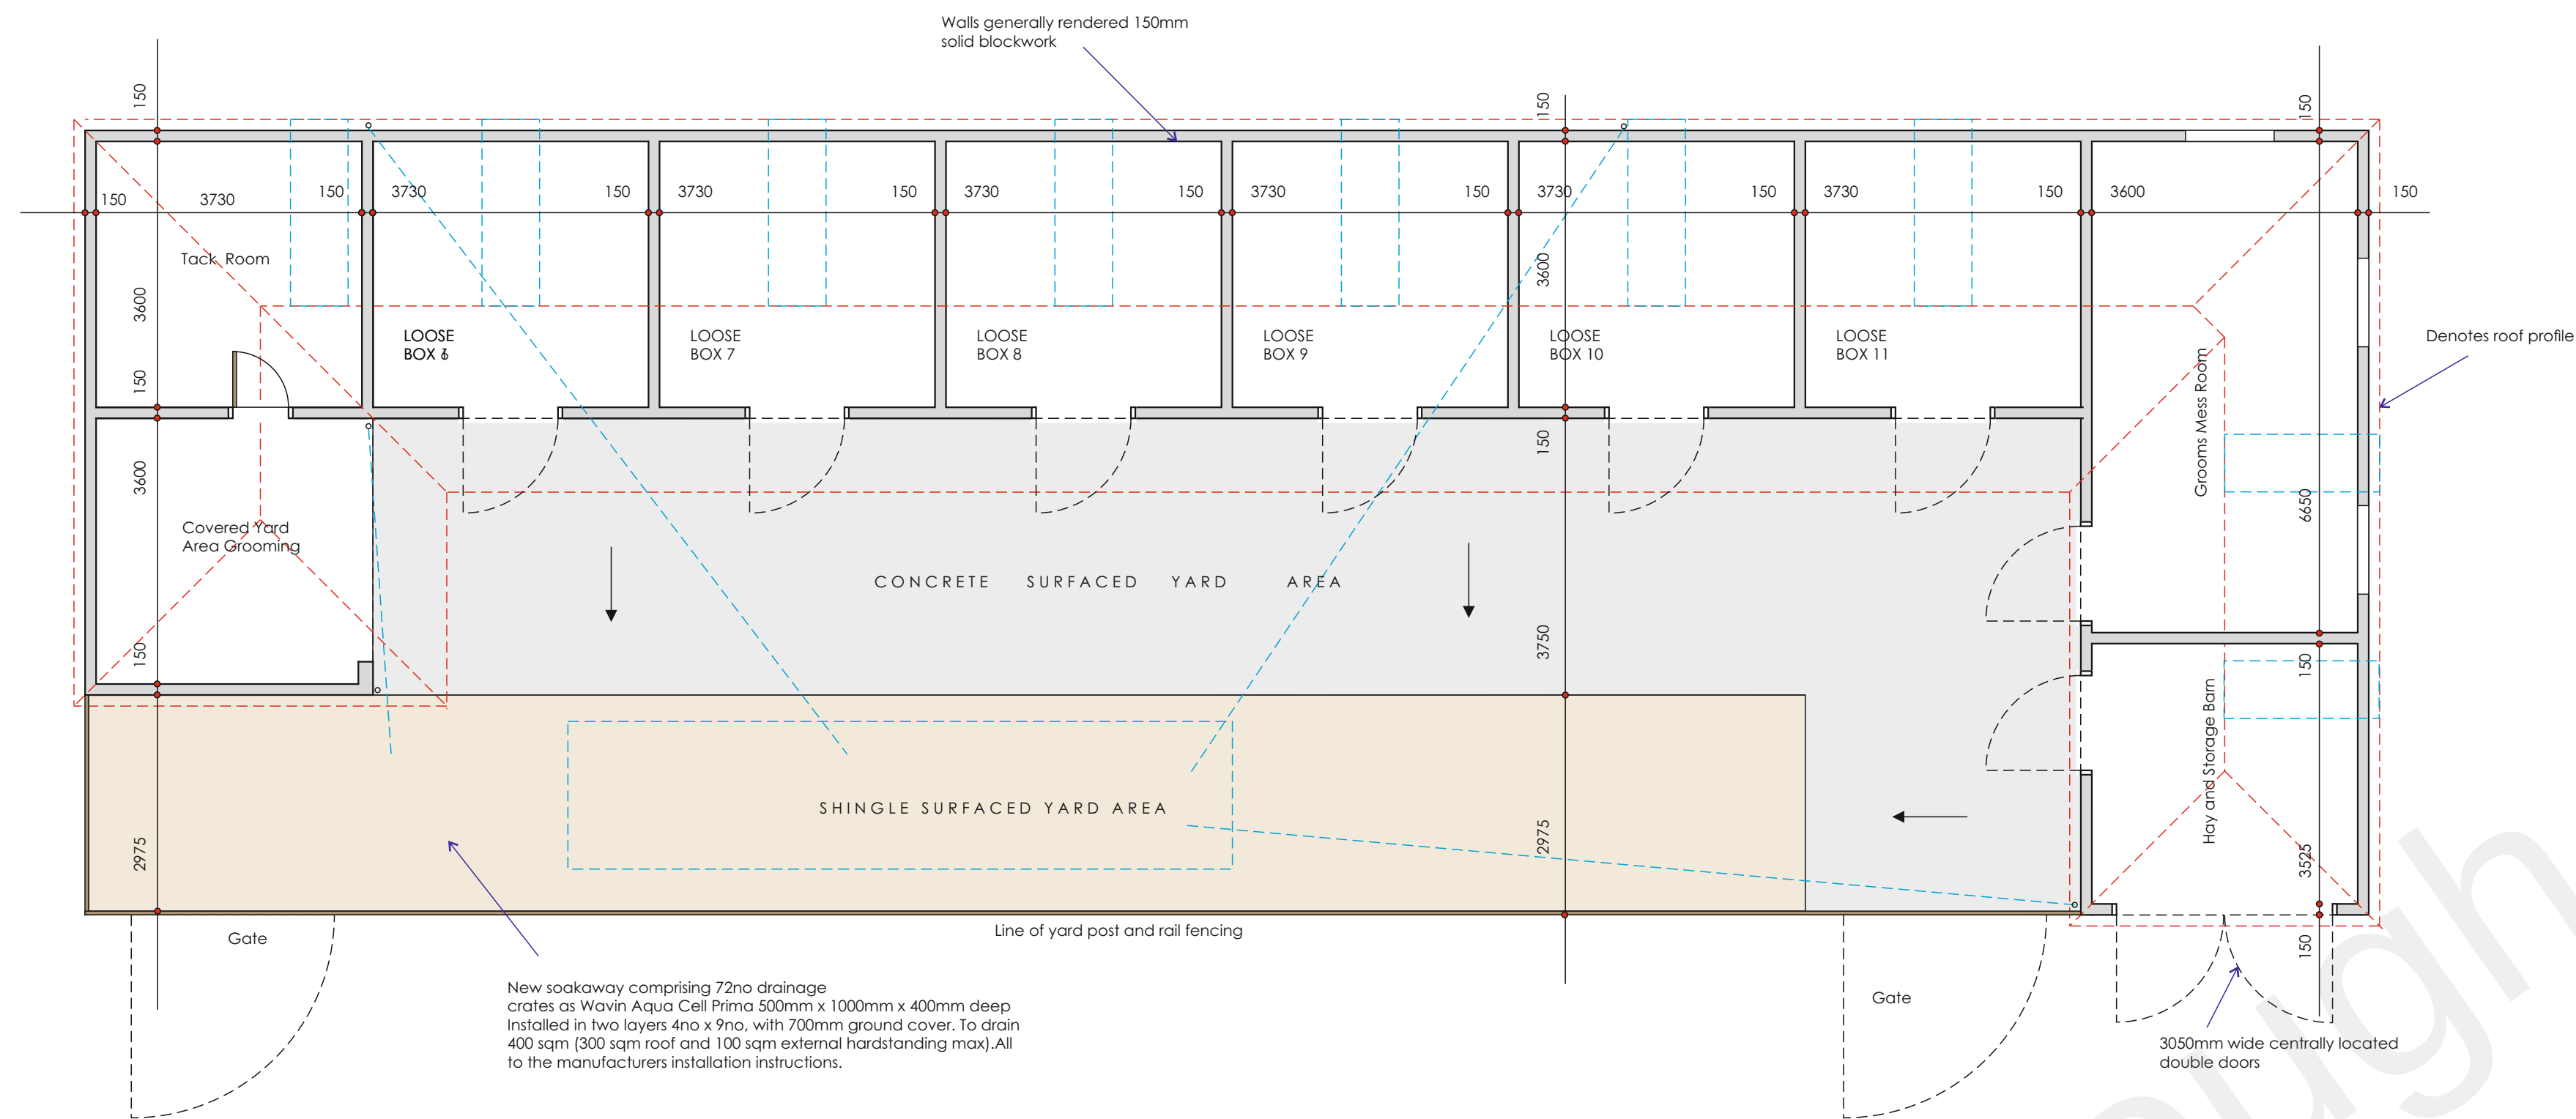

Proposed Ground Floor / Site Plan - 1:75

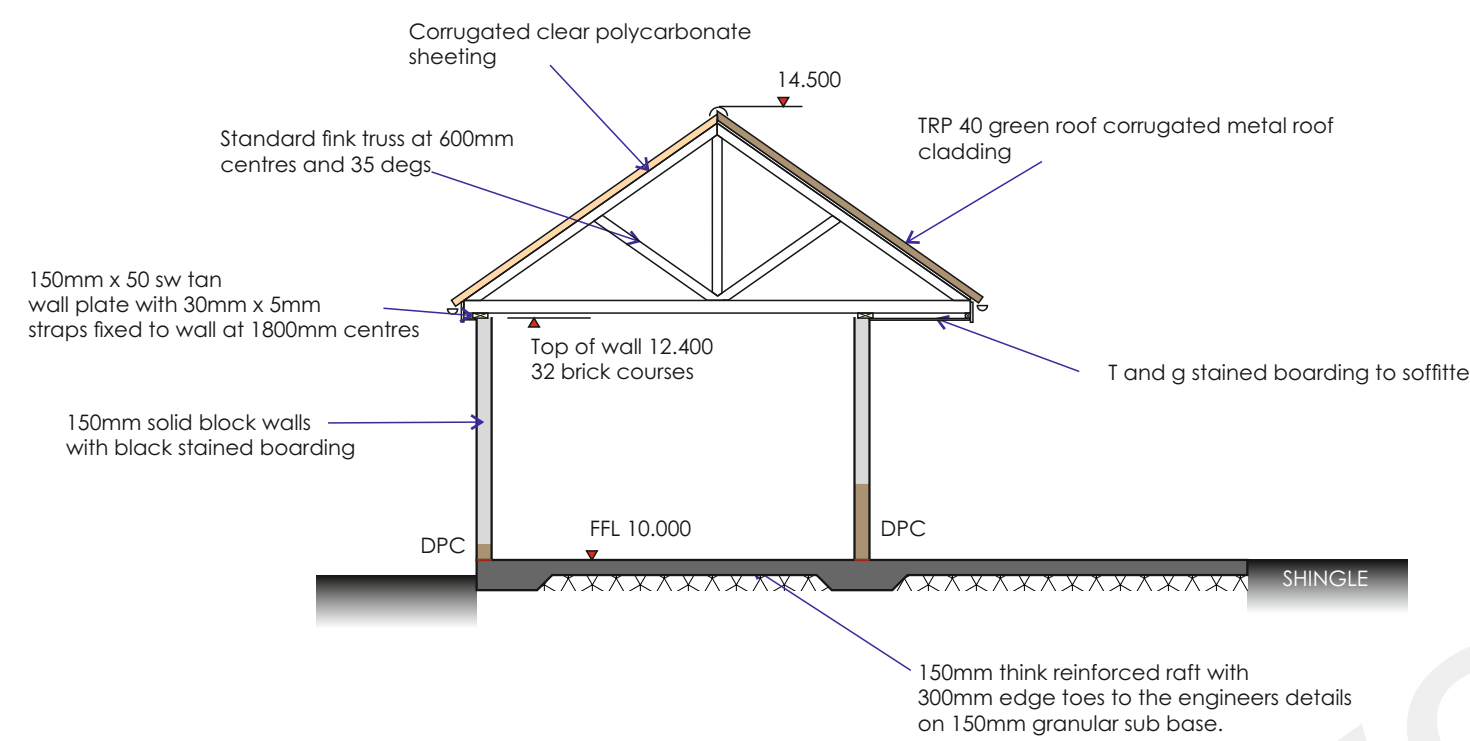

Proposed Cross Section - 1:75



REVISIONS	
SCALES	1:75
DATE	January 2023
DRAWING	
Proposed Floor Plans, Section	
PROJECT	
Proposed Stables for Horses and Ancillary Accommodation Land at Three Cables Walnut Hill Road Isle of Sheppey, Kent DA13 9PL for: M. Trew Esq	

WARD + ASSOCIATES
THE HOO WROTHAM ROAD
MEOPHAM GRAVESEND KENT DA13 9HP
T: 01474 814196 M: 07771 863940
E: admin@wardassociates.co.uk W: www.wardassociates.co.uk
Skype User Name: ragerwardassociates

1119.WD.03