


Proposed Rear Elevation - 1:75 EAST



Proposed Front Elevation - 1:75 WEST



Proposed Side Elevation - 1:75 NORTH

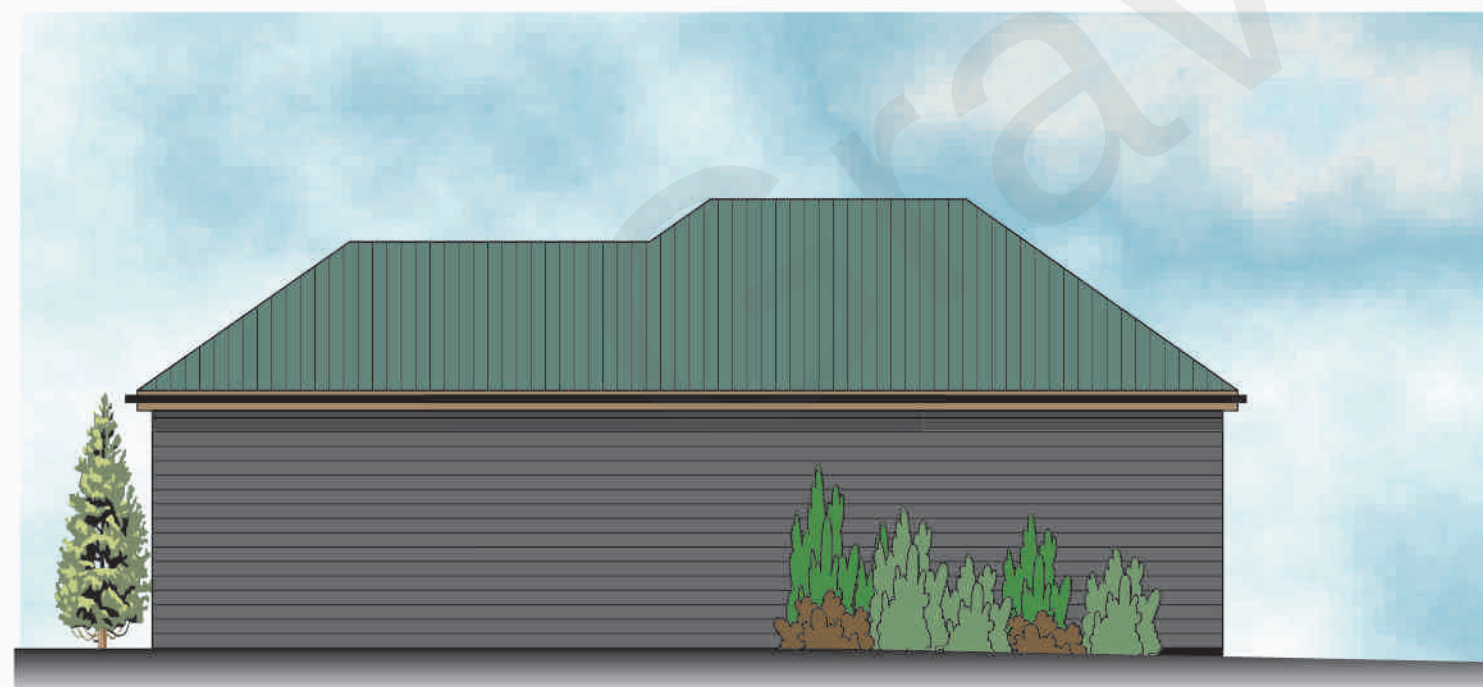

Proposed Side Elevation - 1:75 SOUTH



PHOTOGRAPH CLOSE UP OF EXISTING FACING BRICK MATCHING PROPOSED BRICKWORK FOR THE STABLES



REVISIONS	SCALE	DATE	DESIGNER
01	1:75	January 2023	RFW
PROJECT			
Proposed Elevations - Loose Boxes			
SHEET			
Proposed Loose Boxes for Horses and Ancillary Buildings Land at Three Cables Isle of Sheppey Gravesend Kent DA13 9HL for: M.Trew Esq			
WARD + ASSOCIATES			
THE HOO WROTHAM ROAD MEOPHAM GRAVESEND KENT DA13 0HP			
T: 01474 814196 M: 07771 843940 E: admin@wardassociates.co.uk W: www.wardassociates.co.uk Skype User Name: rogerwardassociates			
2224.WD.04			