


DRAWING SHOWING EXISTING AND
PROPOSED FRONT AND REAR
ELEVATIONS

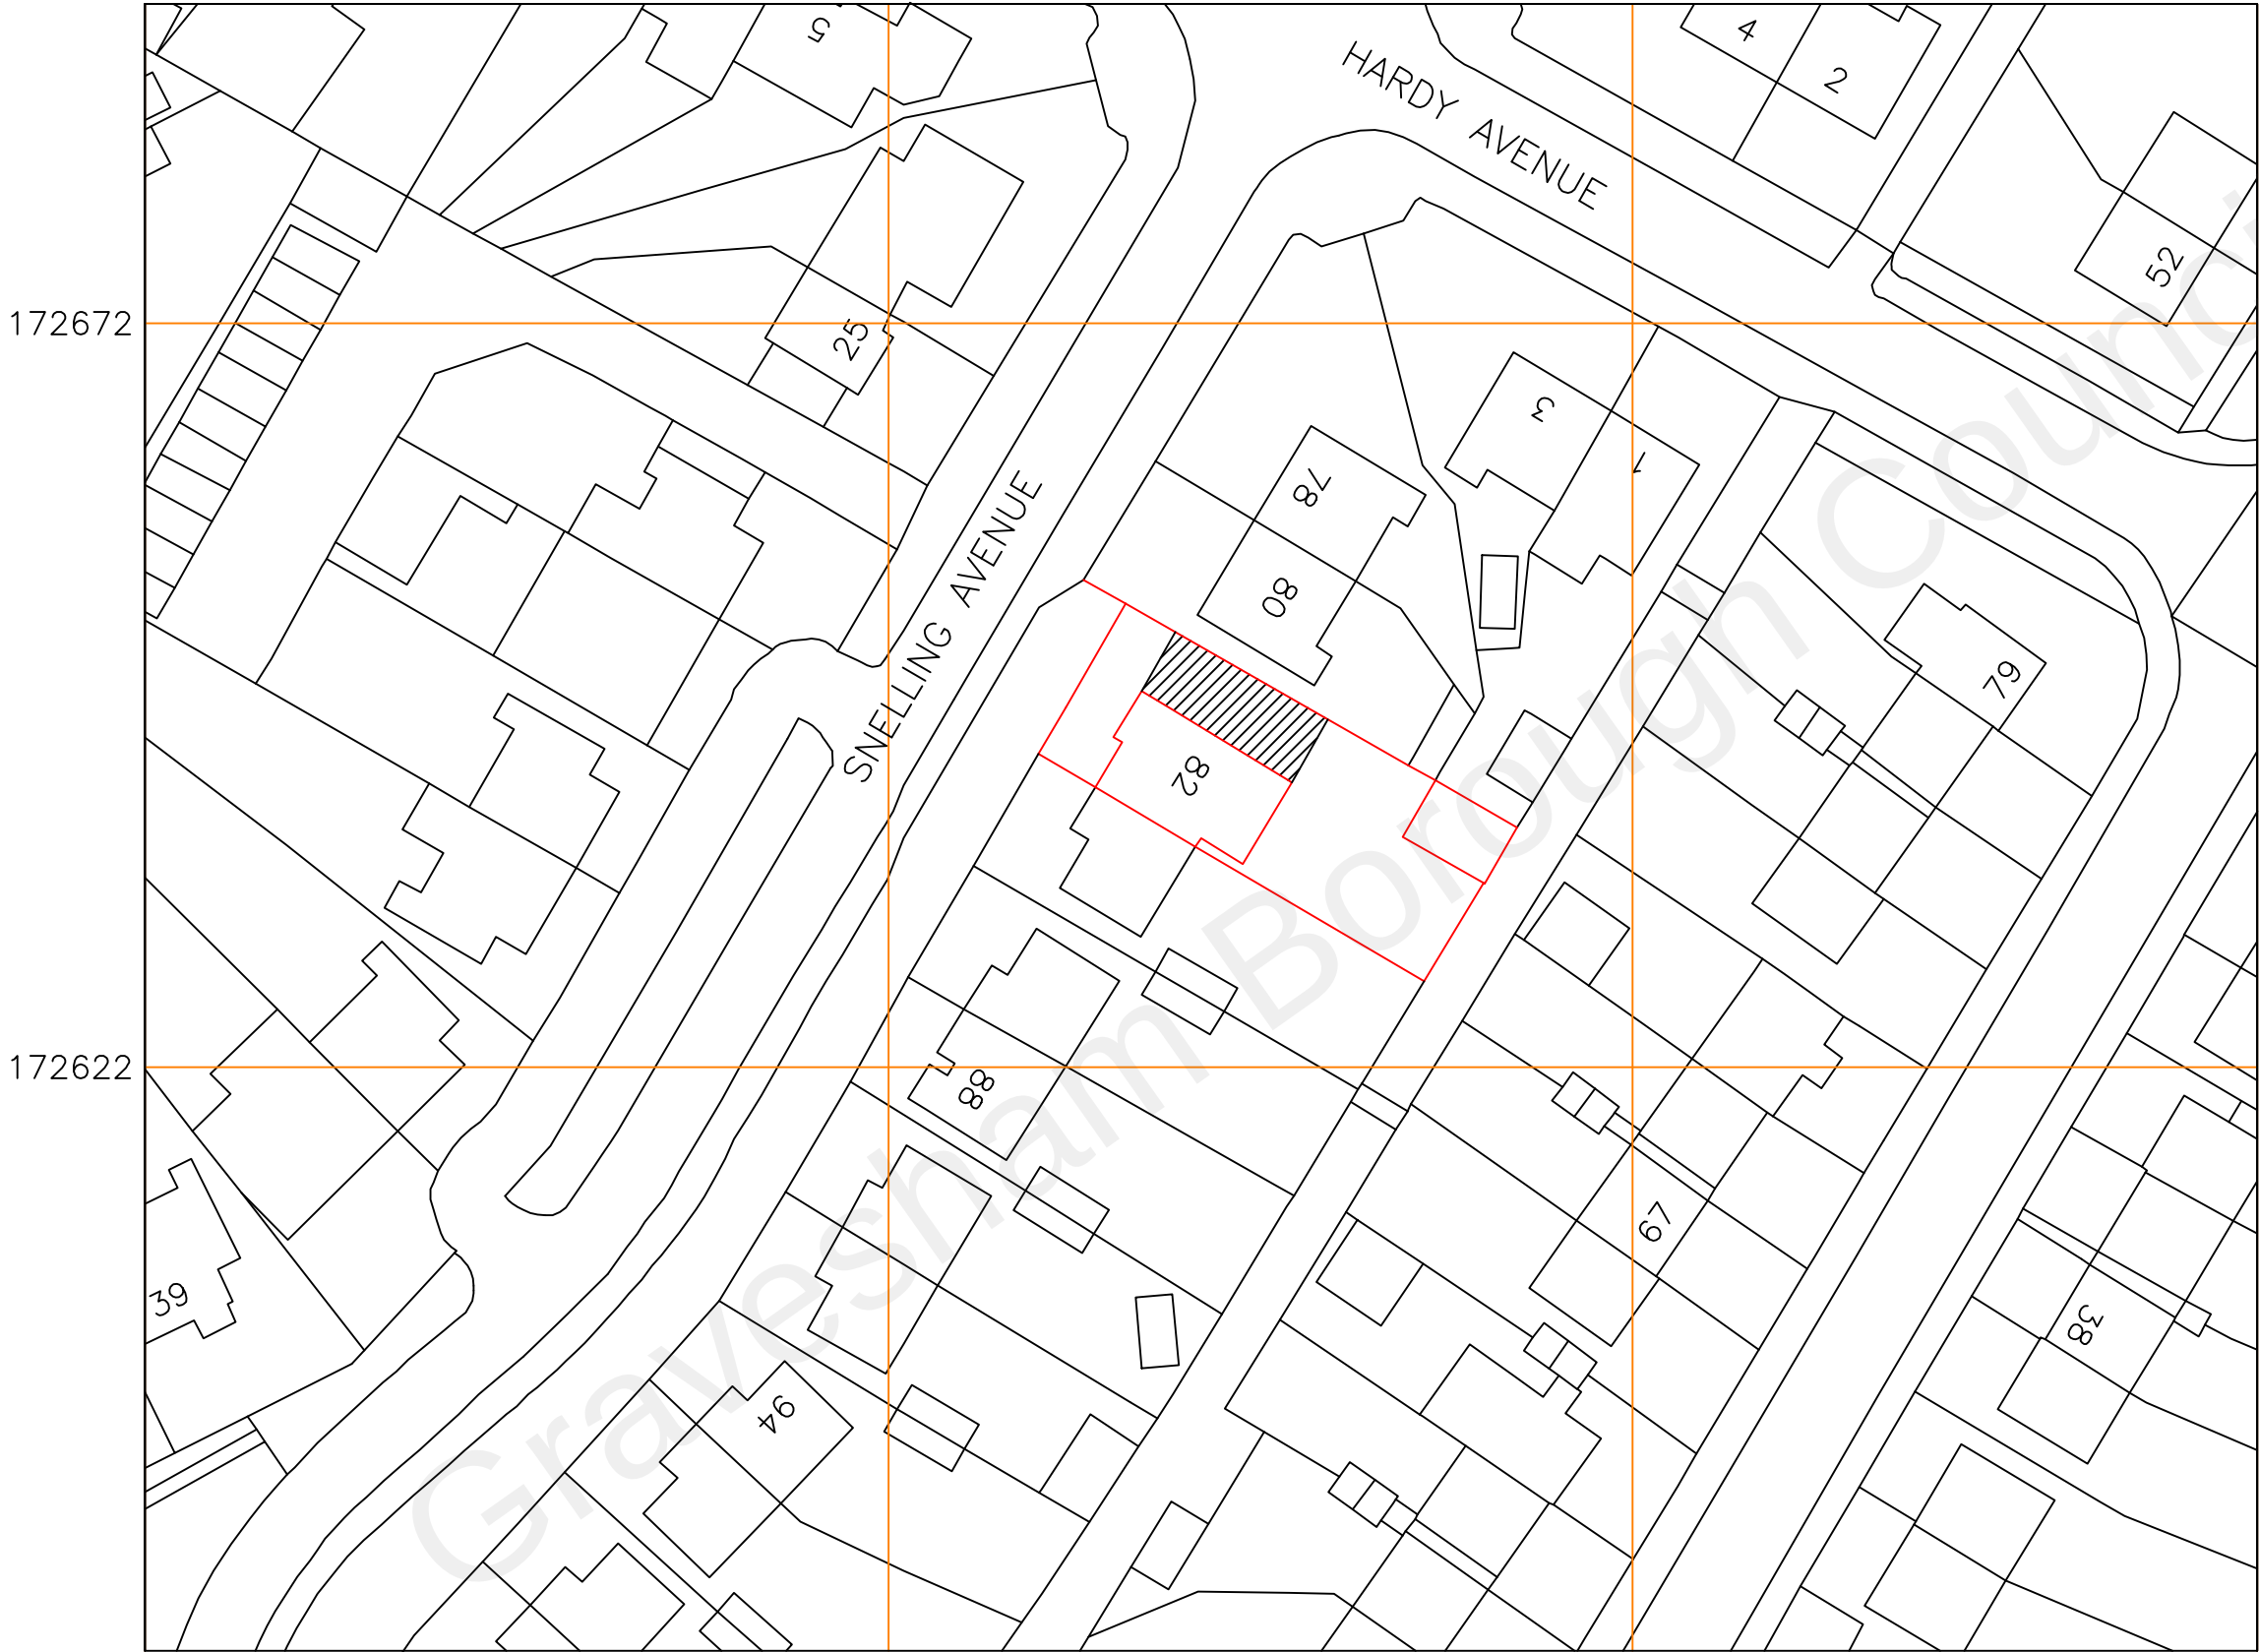

AGENT
S HANSPAL

PROJECT
TWO STOREY SIDE EXTENSION
FOR MR AND MRS SANDHU

ADDRESS 82 SNELLING AVENUE
GRAVESEND
KENT DA11 7ER

DWG No.	SCALE	DATE
SAP.08	1:500 @ A3	JAN 2023

