


DRAWING SHOWING EXISTING AND
PROPOSED FRONT AND REAR
ELEVATIONS

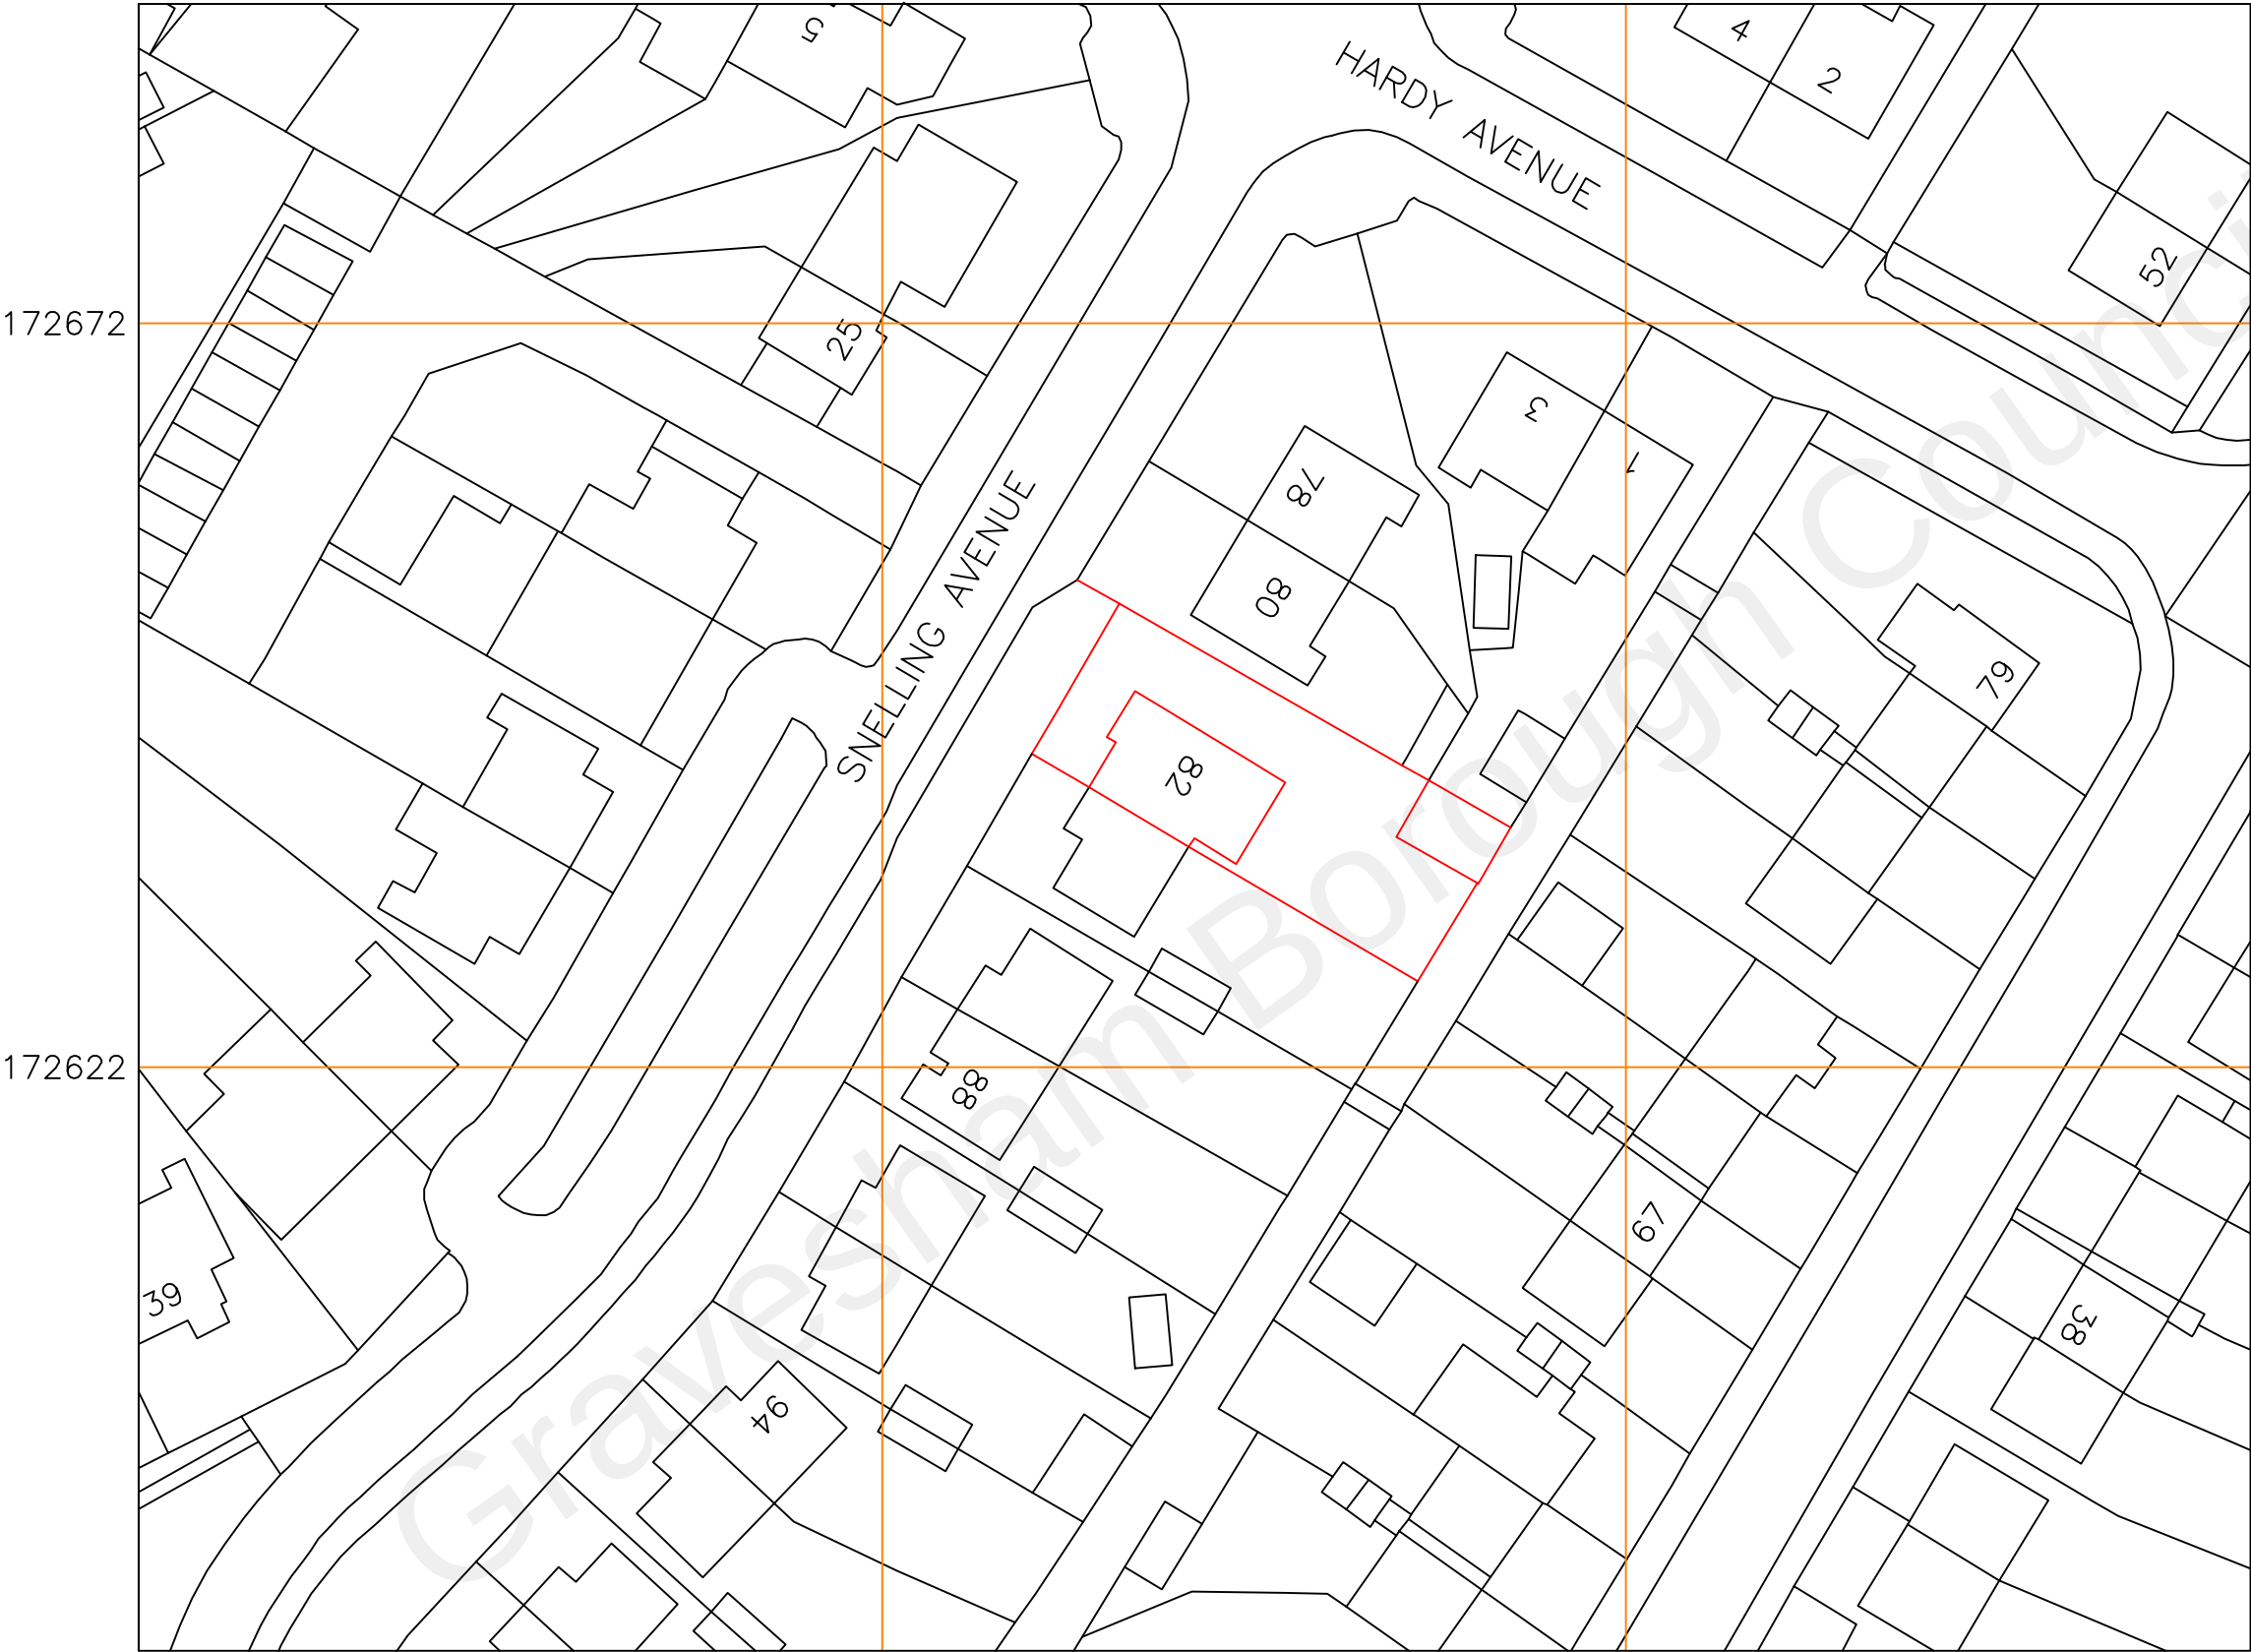

AGENT

S HANSPAL

PROJECT

TWO STOREY SIDE EXTENSION
FOR MR AND MRS SANDHU

ADDRESS

82 SNELLING AVENUE
GRAVESEND
KENT DA11 7ER

DWG No.

SAP.07

SCALE

1:500 @ A3

DATE

JAN 2023