




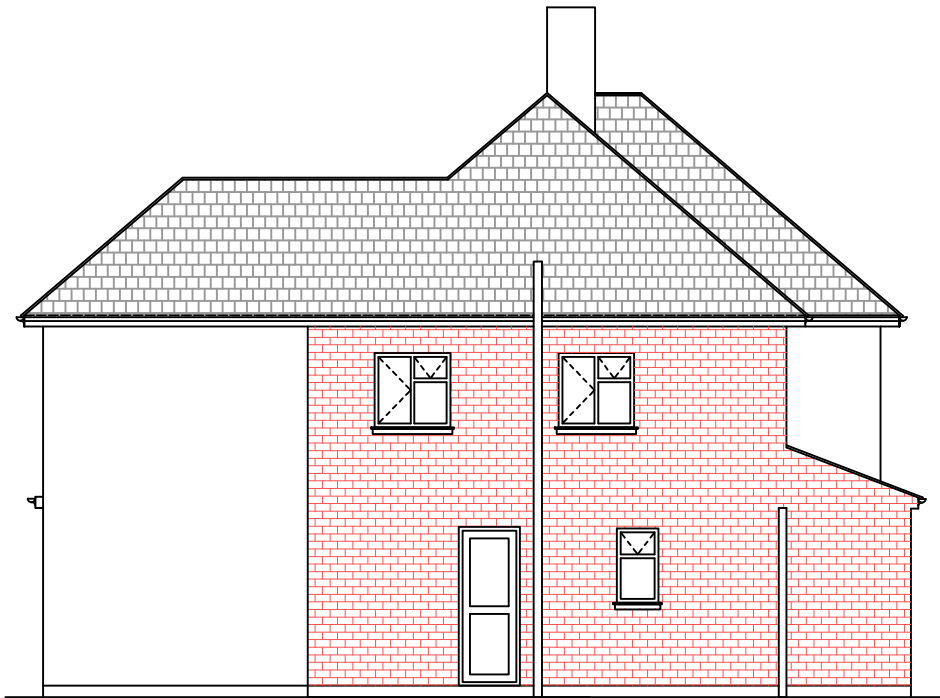


EXISTING LEFT SIDE ELEVATION

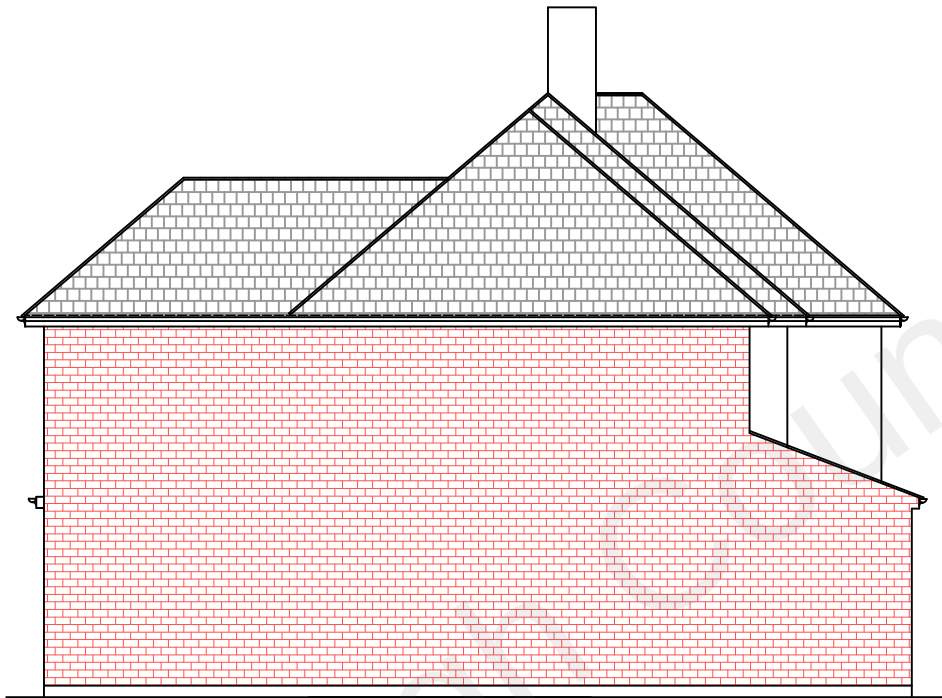


PROPOSED LEFT SIDE ELEVATION

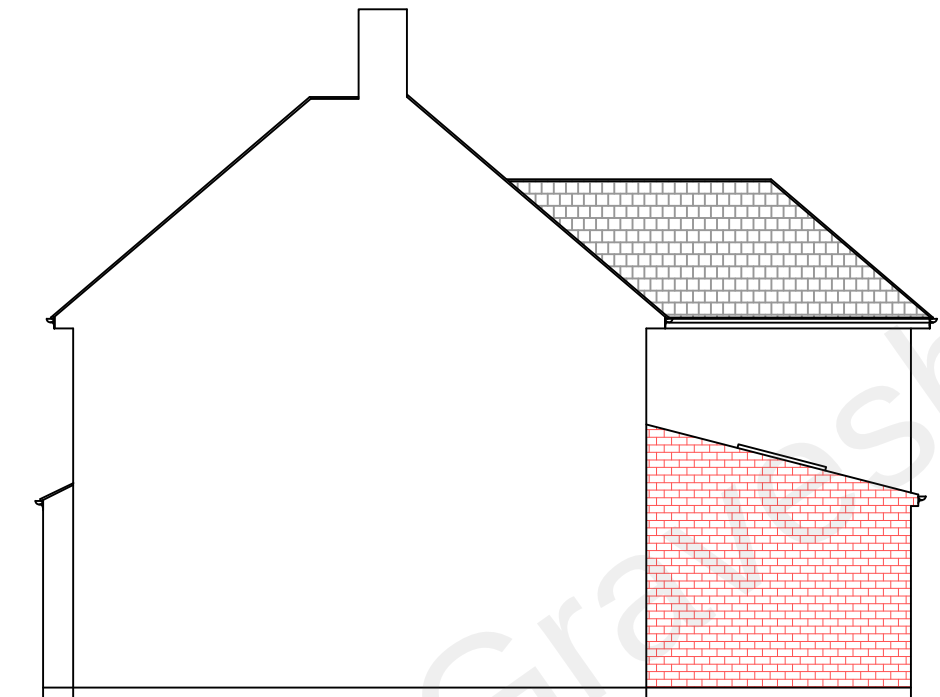

EXISTING RIGHT SIDE ELEVATION

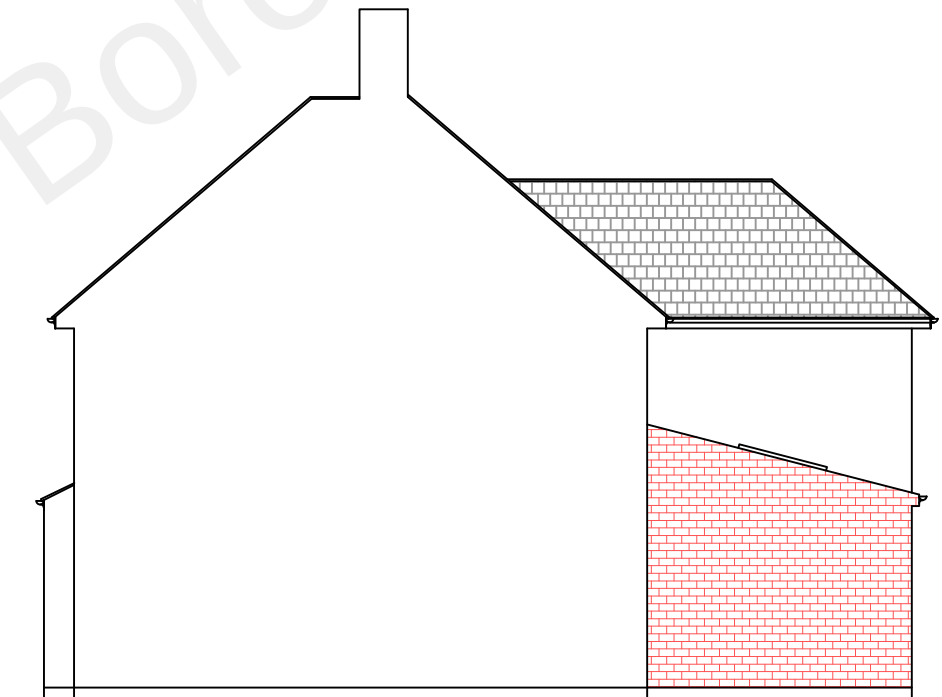

PROPOSED RIGHT SIDE ELEVATION

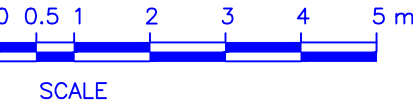

AGENT S HANSPAL		
PROJECT TWO STOREY SIDE EXTENSION FOR MR AND MRS SANDHU		
ADDRESS 82 SNELLING AVENUE GRAVESEND KENT DA11 7ER		
DWG No. SAP.05	SCALE 1:100 @ A3	DATE JAN 2023