


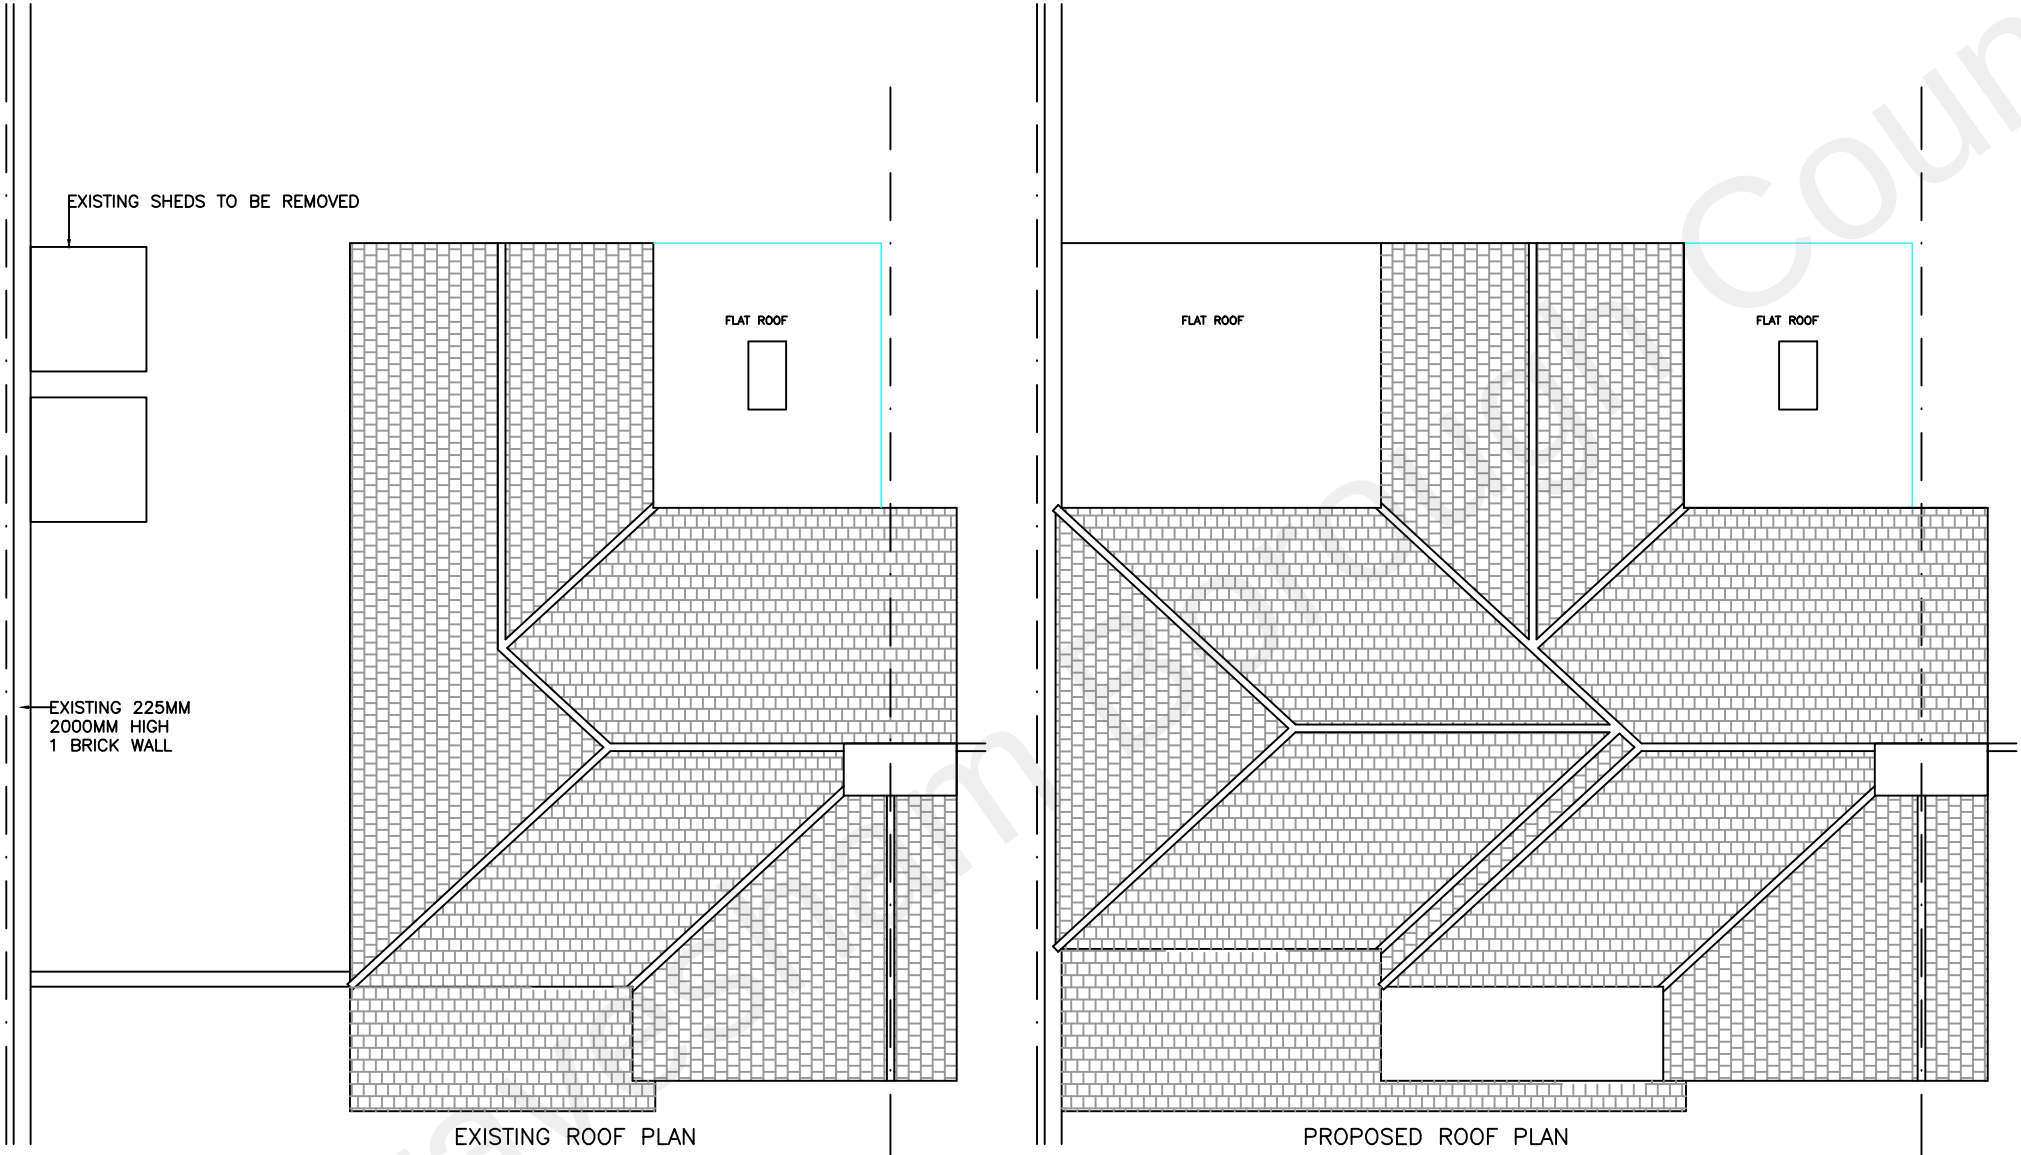

AGENT

S HANSPAL

PROJECT

TWO STOREY SIDE EXTENSION
FOR MR AND MRS SANDHU

ADDRESS

82 SNELLING AVENUE
GRAVESEND
KENT DA11 7ER

DWG No.

SAP.03

SCALE

1:100 @ A3

DATE

JAN 2023