


The Contractor is to check all dimensions on site and report any discrepancies to the Contract Administrator. This drawing is to be read in conjunction with all other standard documentation.

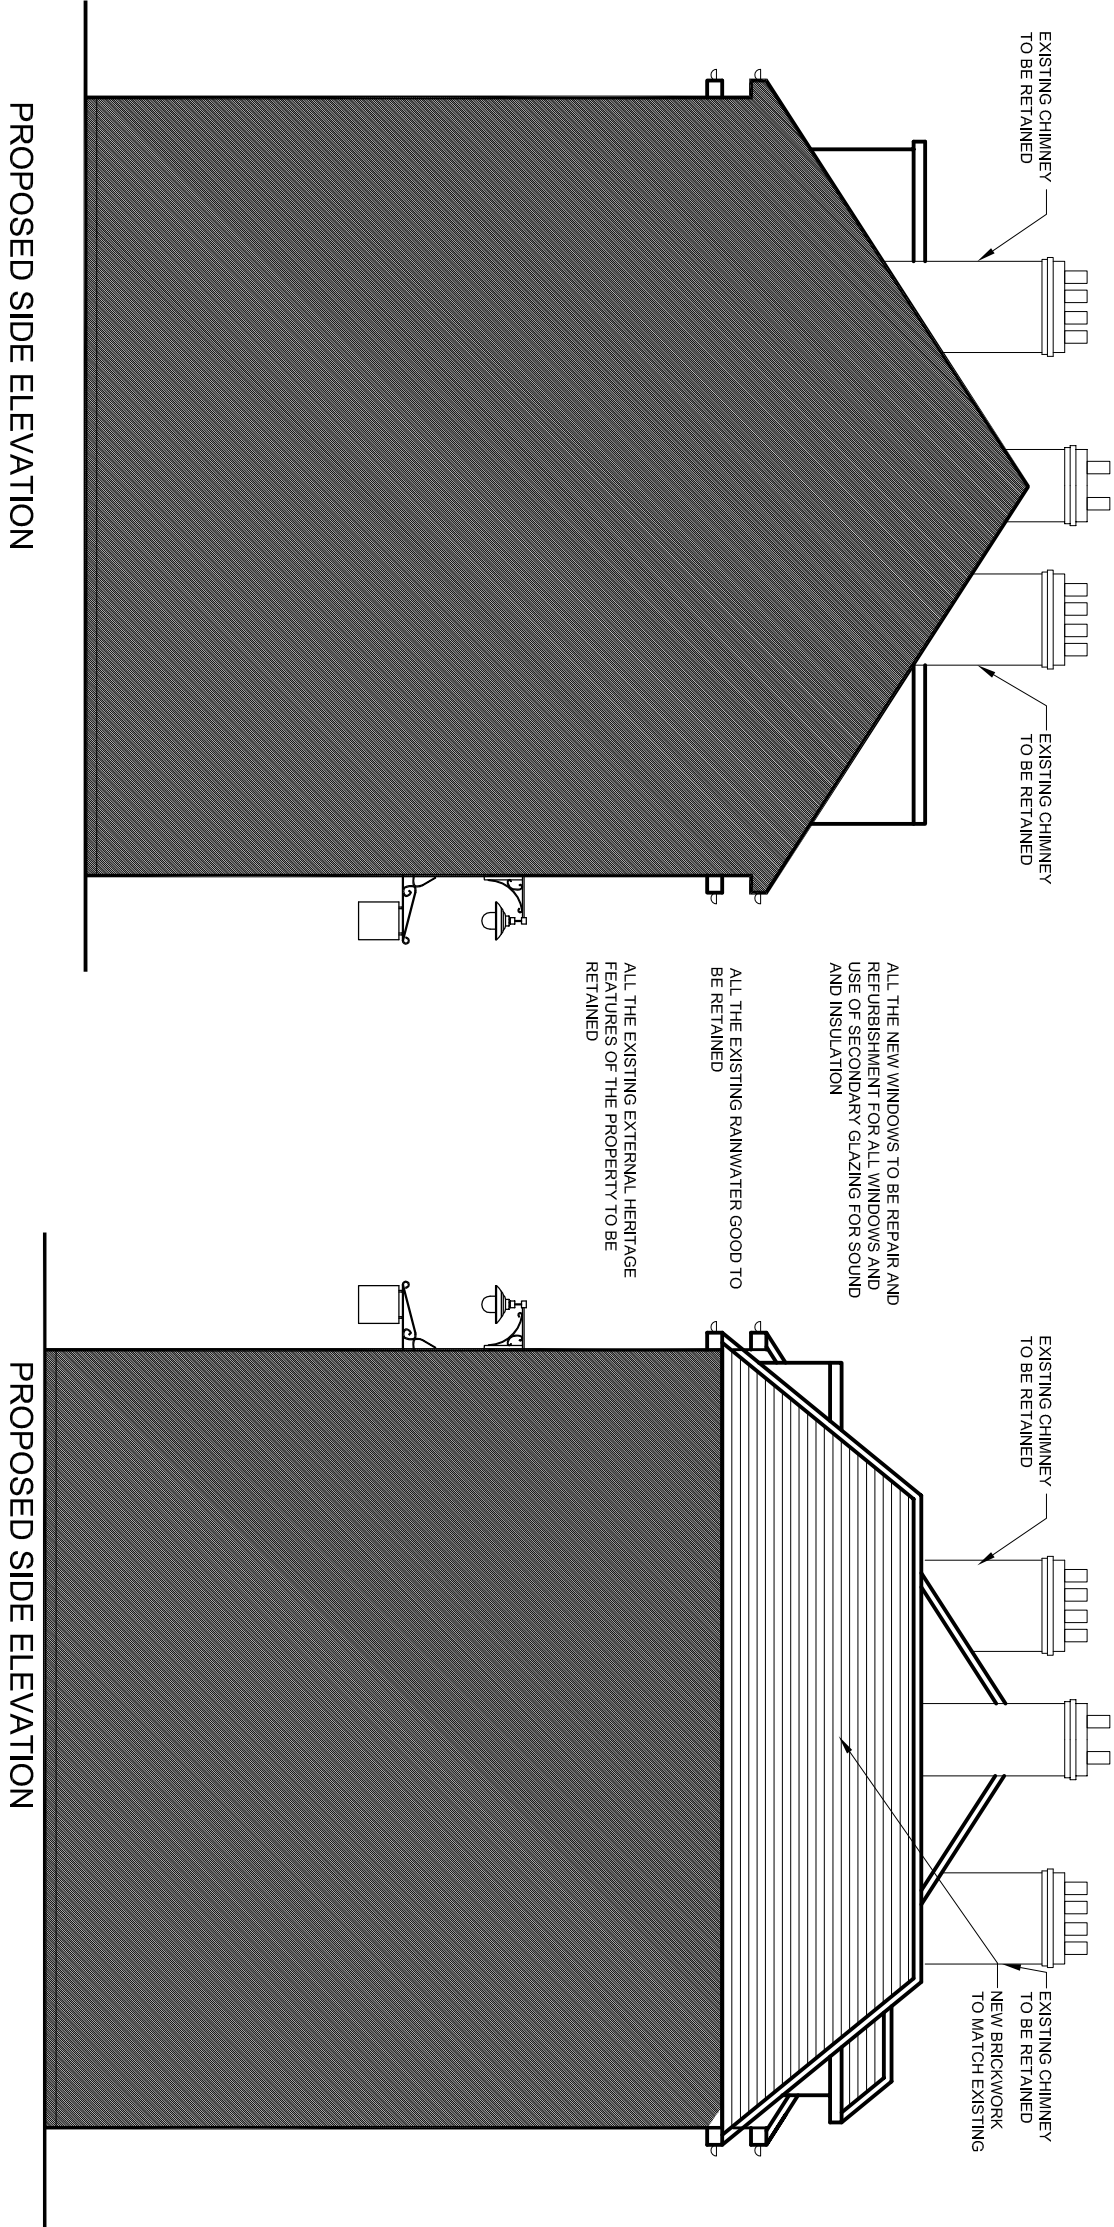

rev.	description	date	chkd.
	 93 Colmandene Crescent, Orpington, Kent BR5 2RA 020 3004 9238 07931 931 035		
Design And Plan CONSULTANTS s.nappal@dapconsultants.co.uk www.dapconsultants.co.uk			

project : 79-80 High Street
Gravesend

drawing title :

Proposed Elevations

drawn: SN	chkd : SS	date: 20.07.2022
status: Planning		
scale: 1:100@A3		
proj no : 1961	drg no: 07	rev no: B