




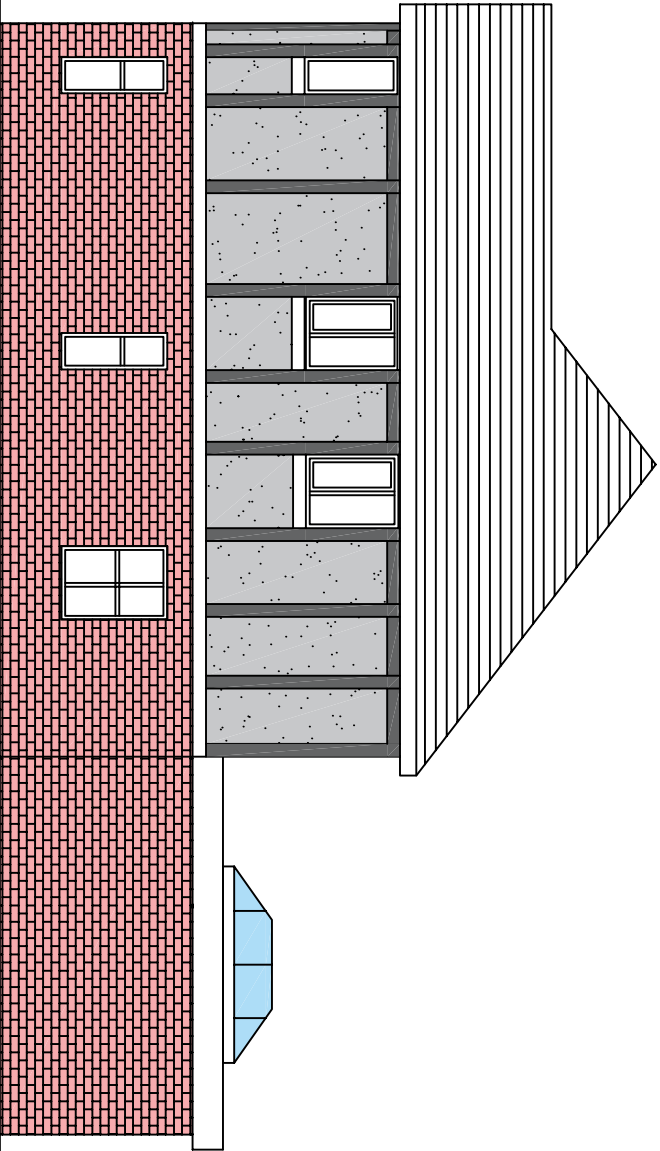


Proposed Side Elevation (view from No. 3)

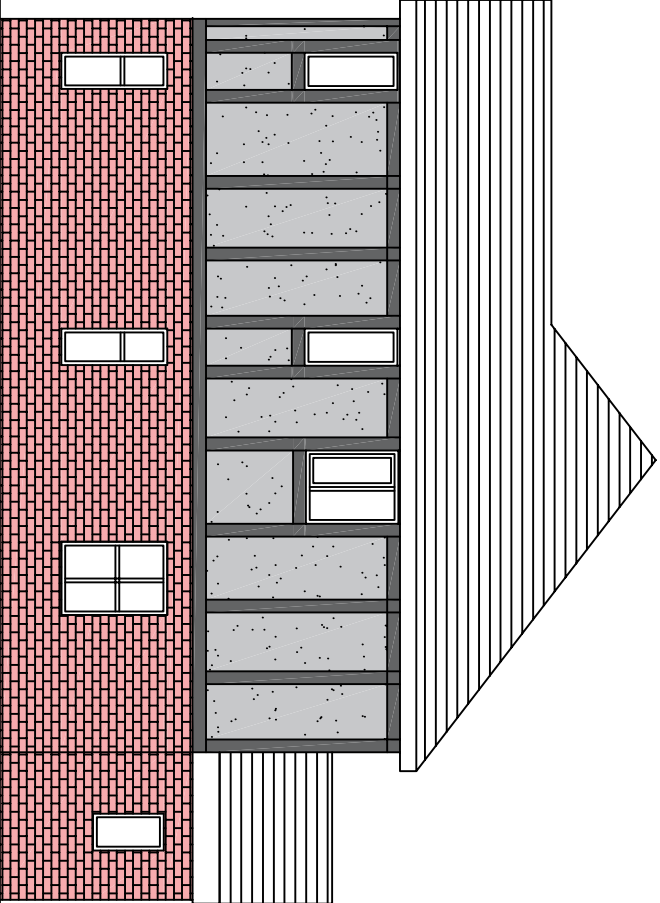

Existing Side Elevation (view from No.3)

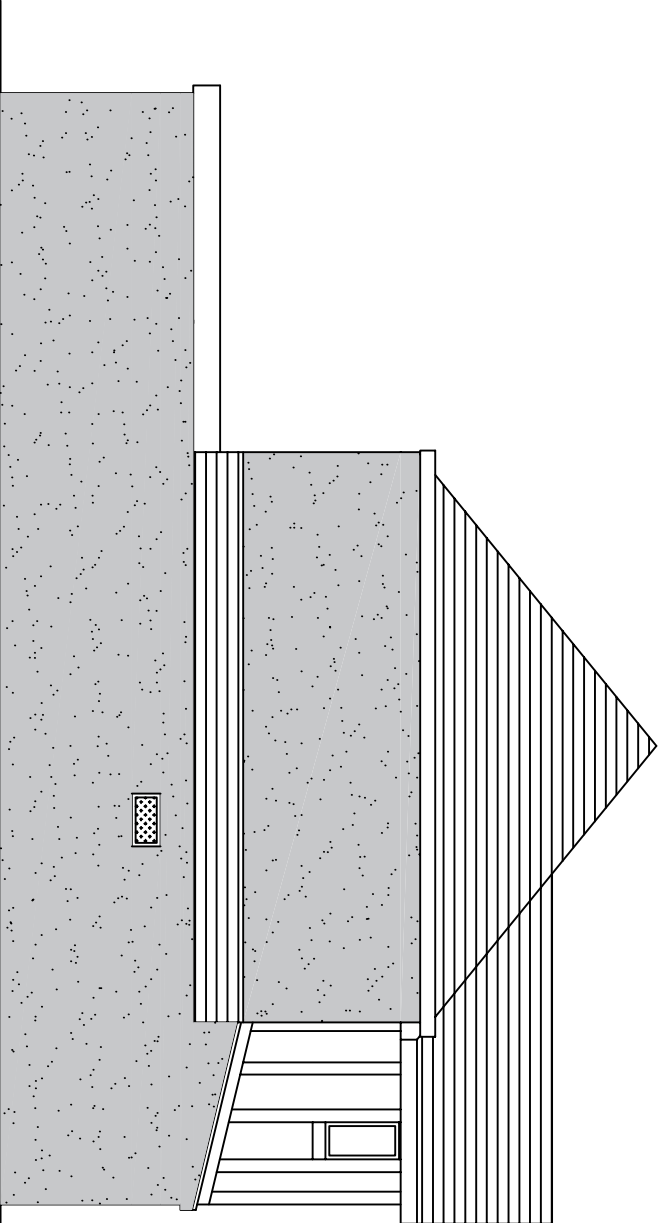

Proposed Side Elevation

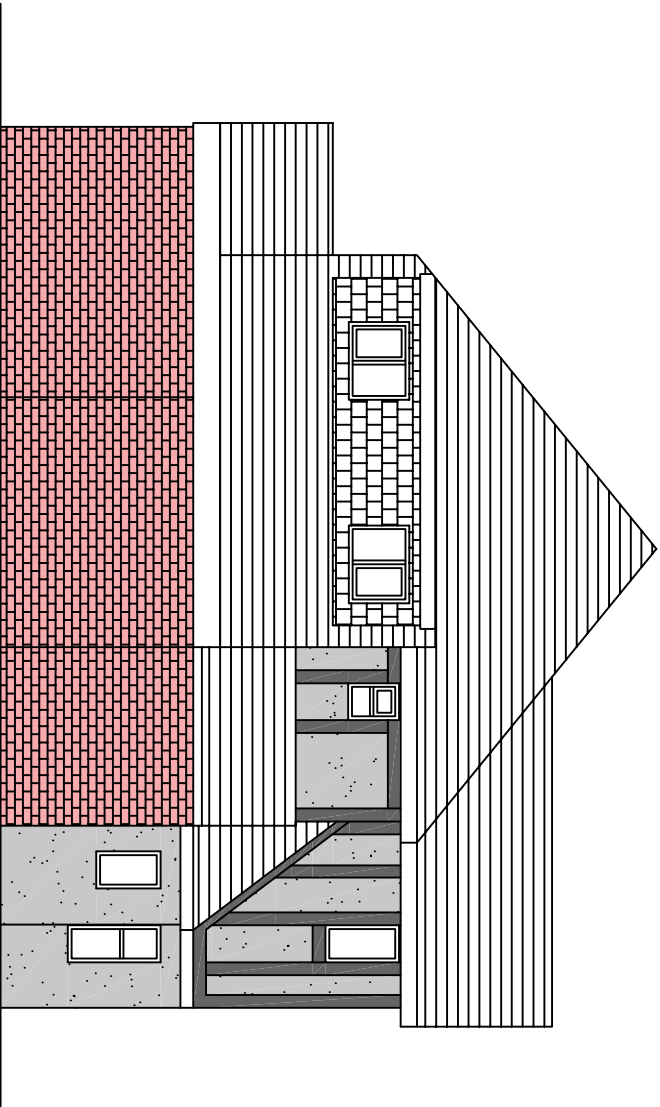

Existing Side Elevation

Project Garage Conversion to Office 1 Orchard Av Gravesend Kent DA11 7NX		H Channa PICAROONS MAIDSTONE ROAD PLATT KENT TN15 8LB Tel / Fax: 01732 605759 E-mail: hbchanna@tiscali.co.uk			
Drawing Title Existing and Proposed Side Elevations		Drawn HC	Date June 23	Scale 1:100	Drawing No. 10A/A3/05