


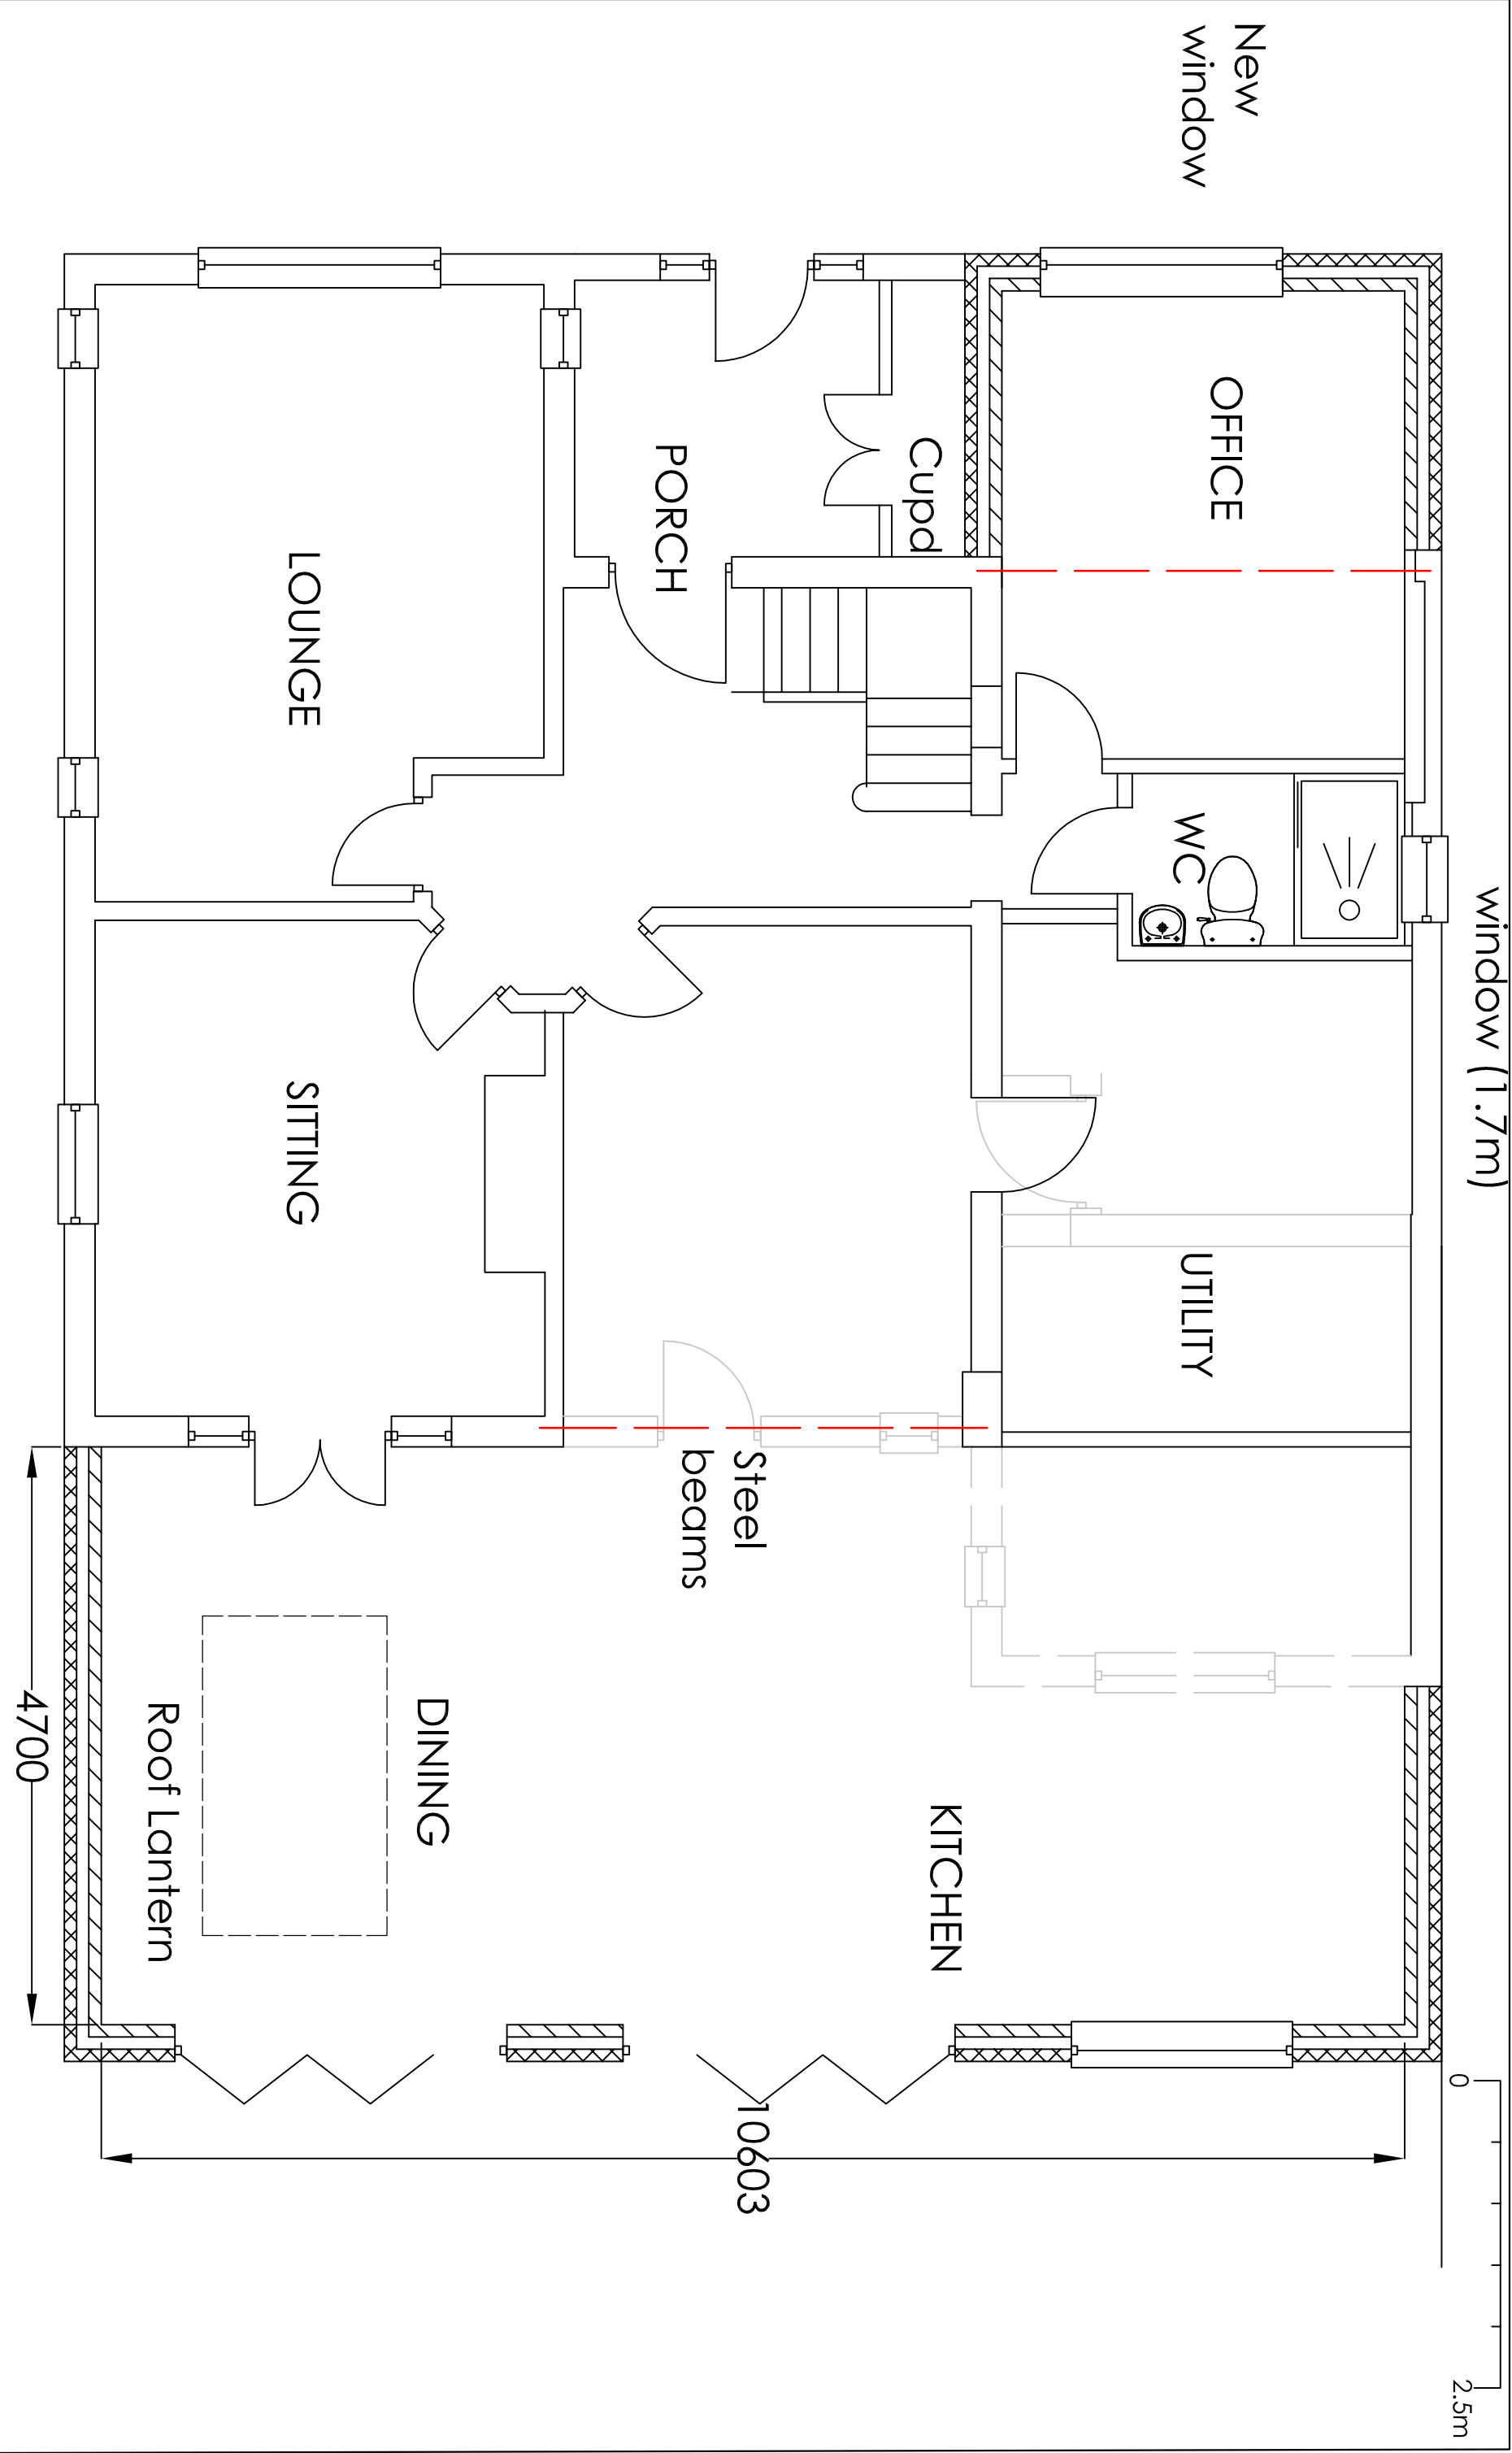

Project

Garage Conversion to Office

I Orchard Av Gravesend Kent DA11 7NX

Drawing Title

Proposed GF Plan

H Channa

PICAROONS MAIDSTONE ROAD PLATT KENT TN15 8LB

Tel / Fax: 01732 605759 E-mail: hbchanna@tiscali.co.uk

Drawn

HC

Date

June 23

Scale

1:50

Drawing No.

10A/A3/03