


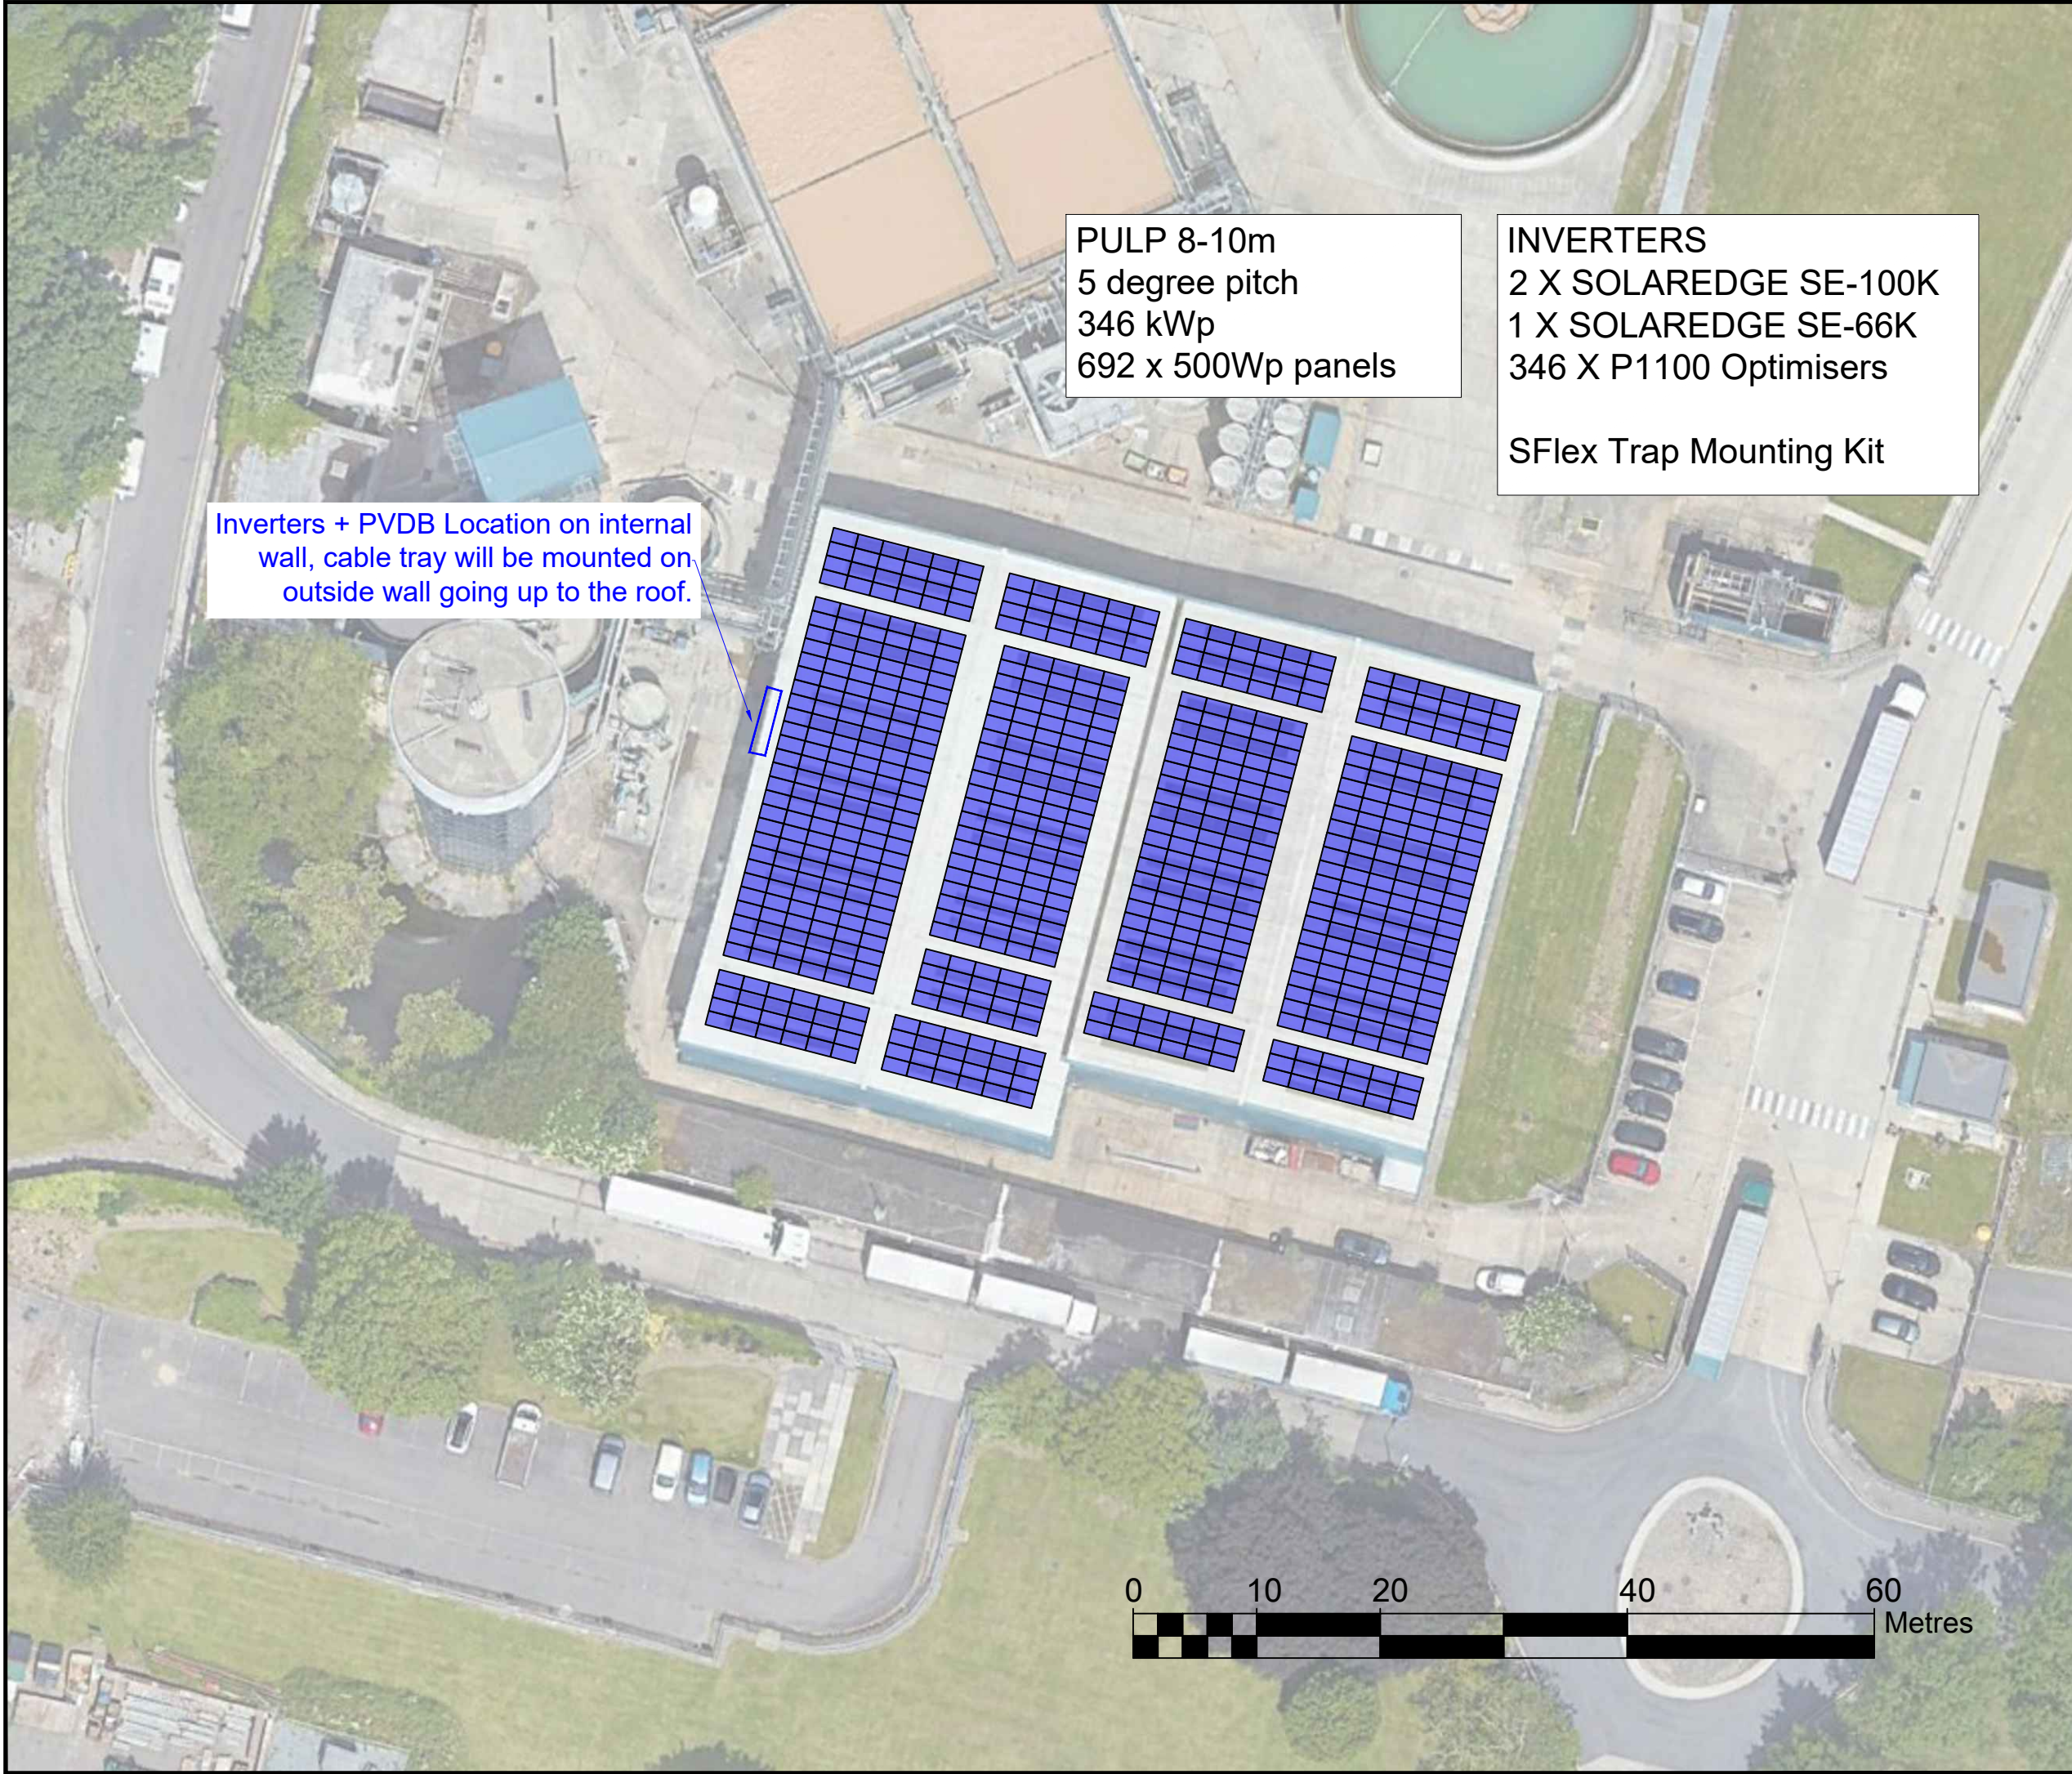

PULP 8-10m
5 degree pitch
346 kWp
692 x 500Wp panels

INVERTERS
2 X SOLAREEDGE SE-100K
1 X SOLAREEDGE SE-66K
346 X P1100 Optimisers

SFflex Trap Mounting Kit

Inverters + PVDB Location on internal wall, cable tray will be mounted on outside wall going up to the roof.

This drawing may contain Ordnance Survey data © Crown copyright and database right 2011, Royal Mail data © Royal Mail copyright and database right 2011, and National Statistics data © Crown copyright and database right 2011. All rights reserved.

References List - Name, Version & Status:

Notes:

Ver	Date	Description Of Change	Drm
L	01.02.23	PULP Roof Layout	CB
M	13.06.23	Added Scale Bar	CB





CUSTOM SOLAR

Custom Solar
Unit 6 Dunston Place
Dunston Road
Chesterfield, S41 8NL

T: 01246 488488
www.customsolar.co.uk
info@customsolar.co.uk
sales@customsolar.co.uk

© Custom Solar Limited

Client KIMBERLY CLARK	CS Project No.
---------------------------------	----------------

Title Northfleet Mill

Roof Layout

Drawn By CP	Chk/Approved SM	Drawn Date 05.08.20	Scale (A3) 1:500
----------------	--------------------	------------------------	---------------------

Drawing Status Work in Progress

Drawing Name KIMBERLY CLARK NORTHFLEET ROOF LAYOUT REV L
--