


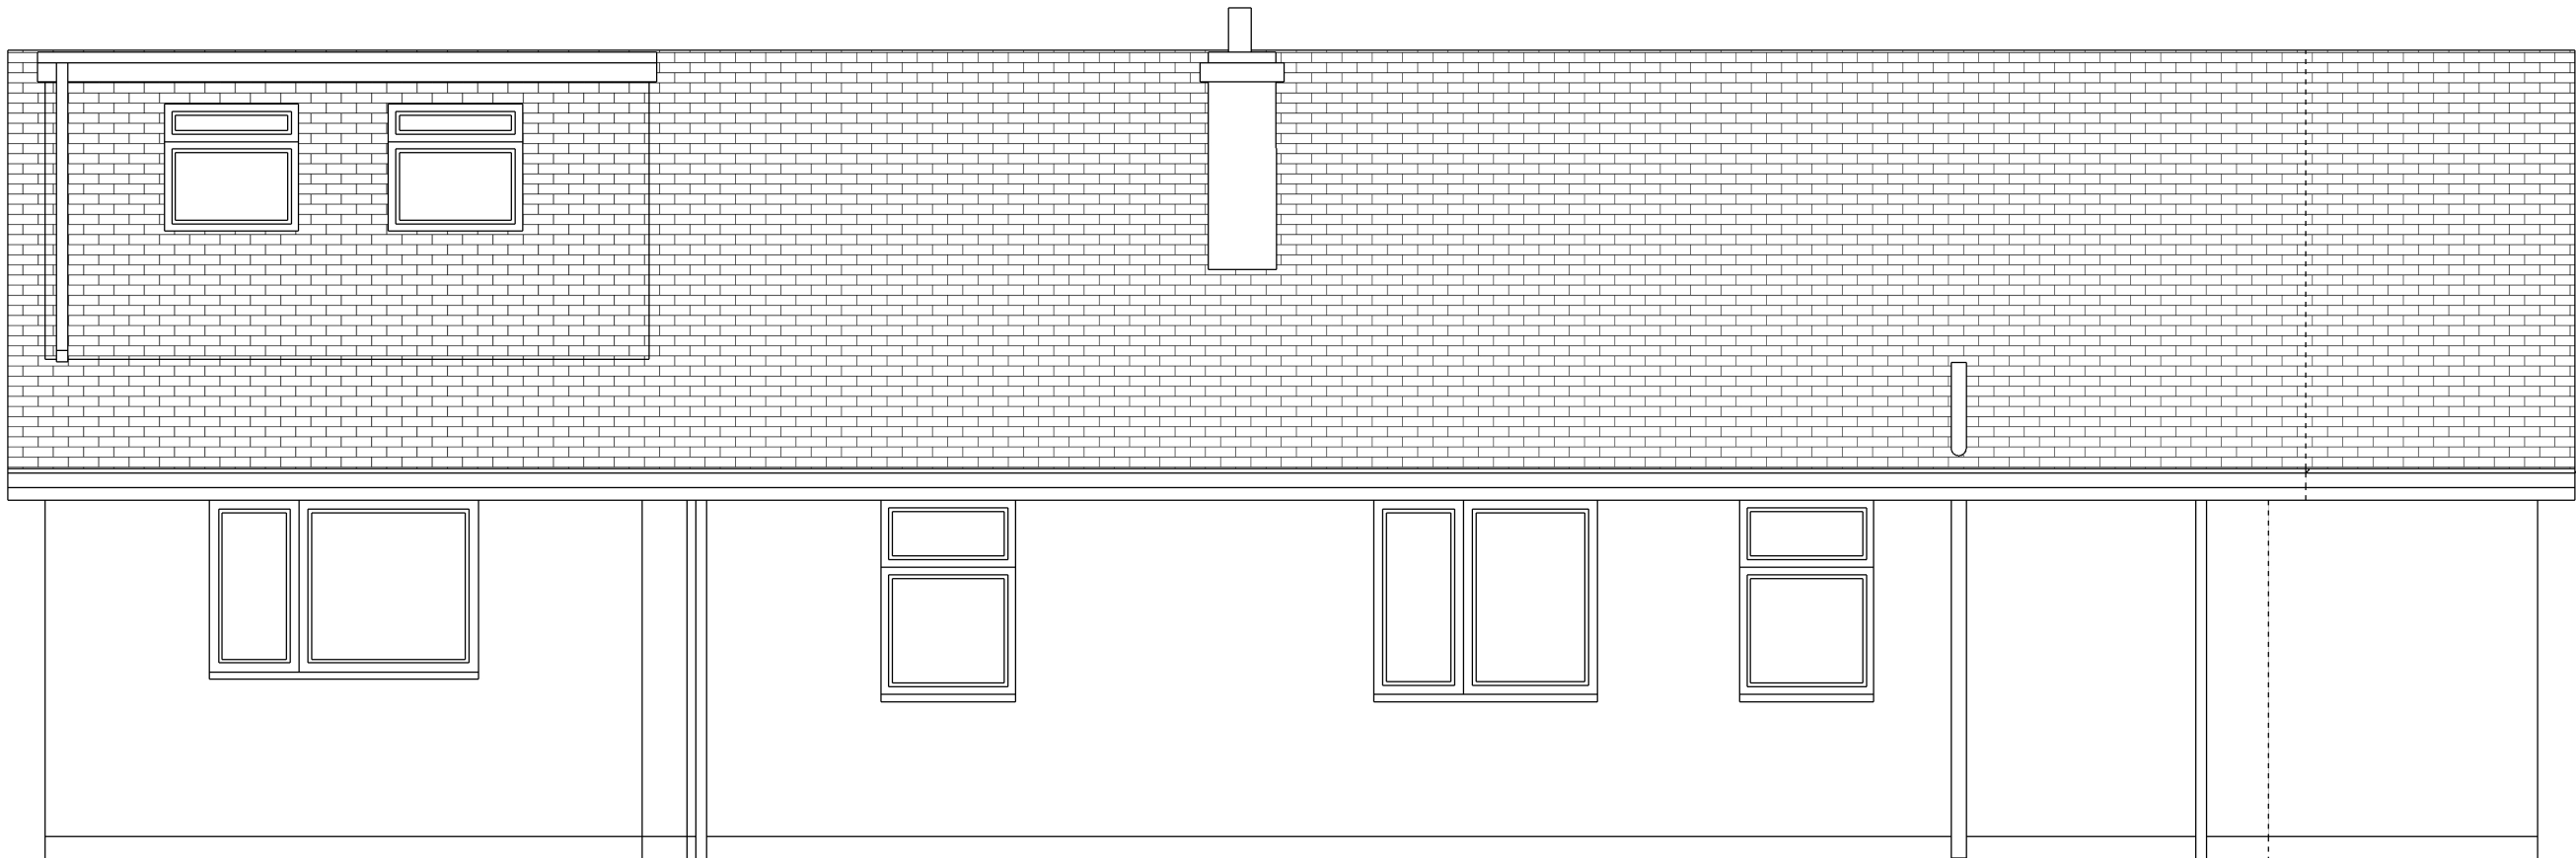

OUTLINE OF EXISITNG BUILDING SHOWN DOTTED

EXTERNAL MATERIALS

ROOF AND DORMER WALLS

PITCHED ROOF TILES WITH WHITE UPVC BARGE AND SOFFITT BOARDING TO MATCH EXISTING
AND
GREY GRP FLAT ROOF FINISH

EXTERNAL WALL

WHITE TIMBER/FIBRE CEMENT/UPVC HORIZONTAL BOARDED CLADDING AND BRICKWORK TO MATCH EXISTING

WINDOWS, DOORS AND ROOFLIGHTS

WHITE (DARK GREY TO ROOFLIGHTS) TIMBER/METAL/UPVC FRAMED SOLID LEAF OR CLEAR (TRANSLUCENT TO BATHROOMS)
DOUBLE GLAZED NEW AND REPLACEMENT OF ALL EXISTING DOORS AND WINDOWS TO MATCH EXISTING

RAINWATER AND SANITATION GOODS

BLACK UPVC TO MATCH EXISTING



MR and MRS J. MEE

