


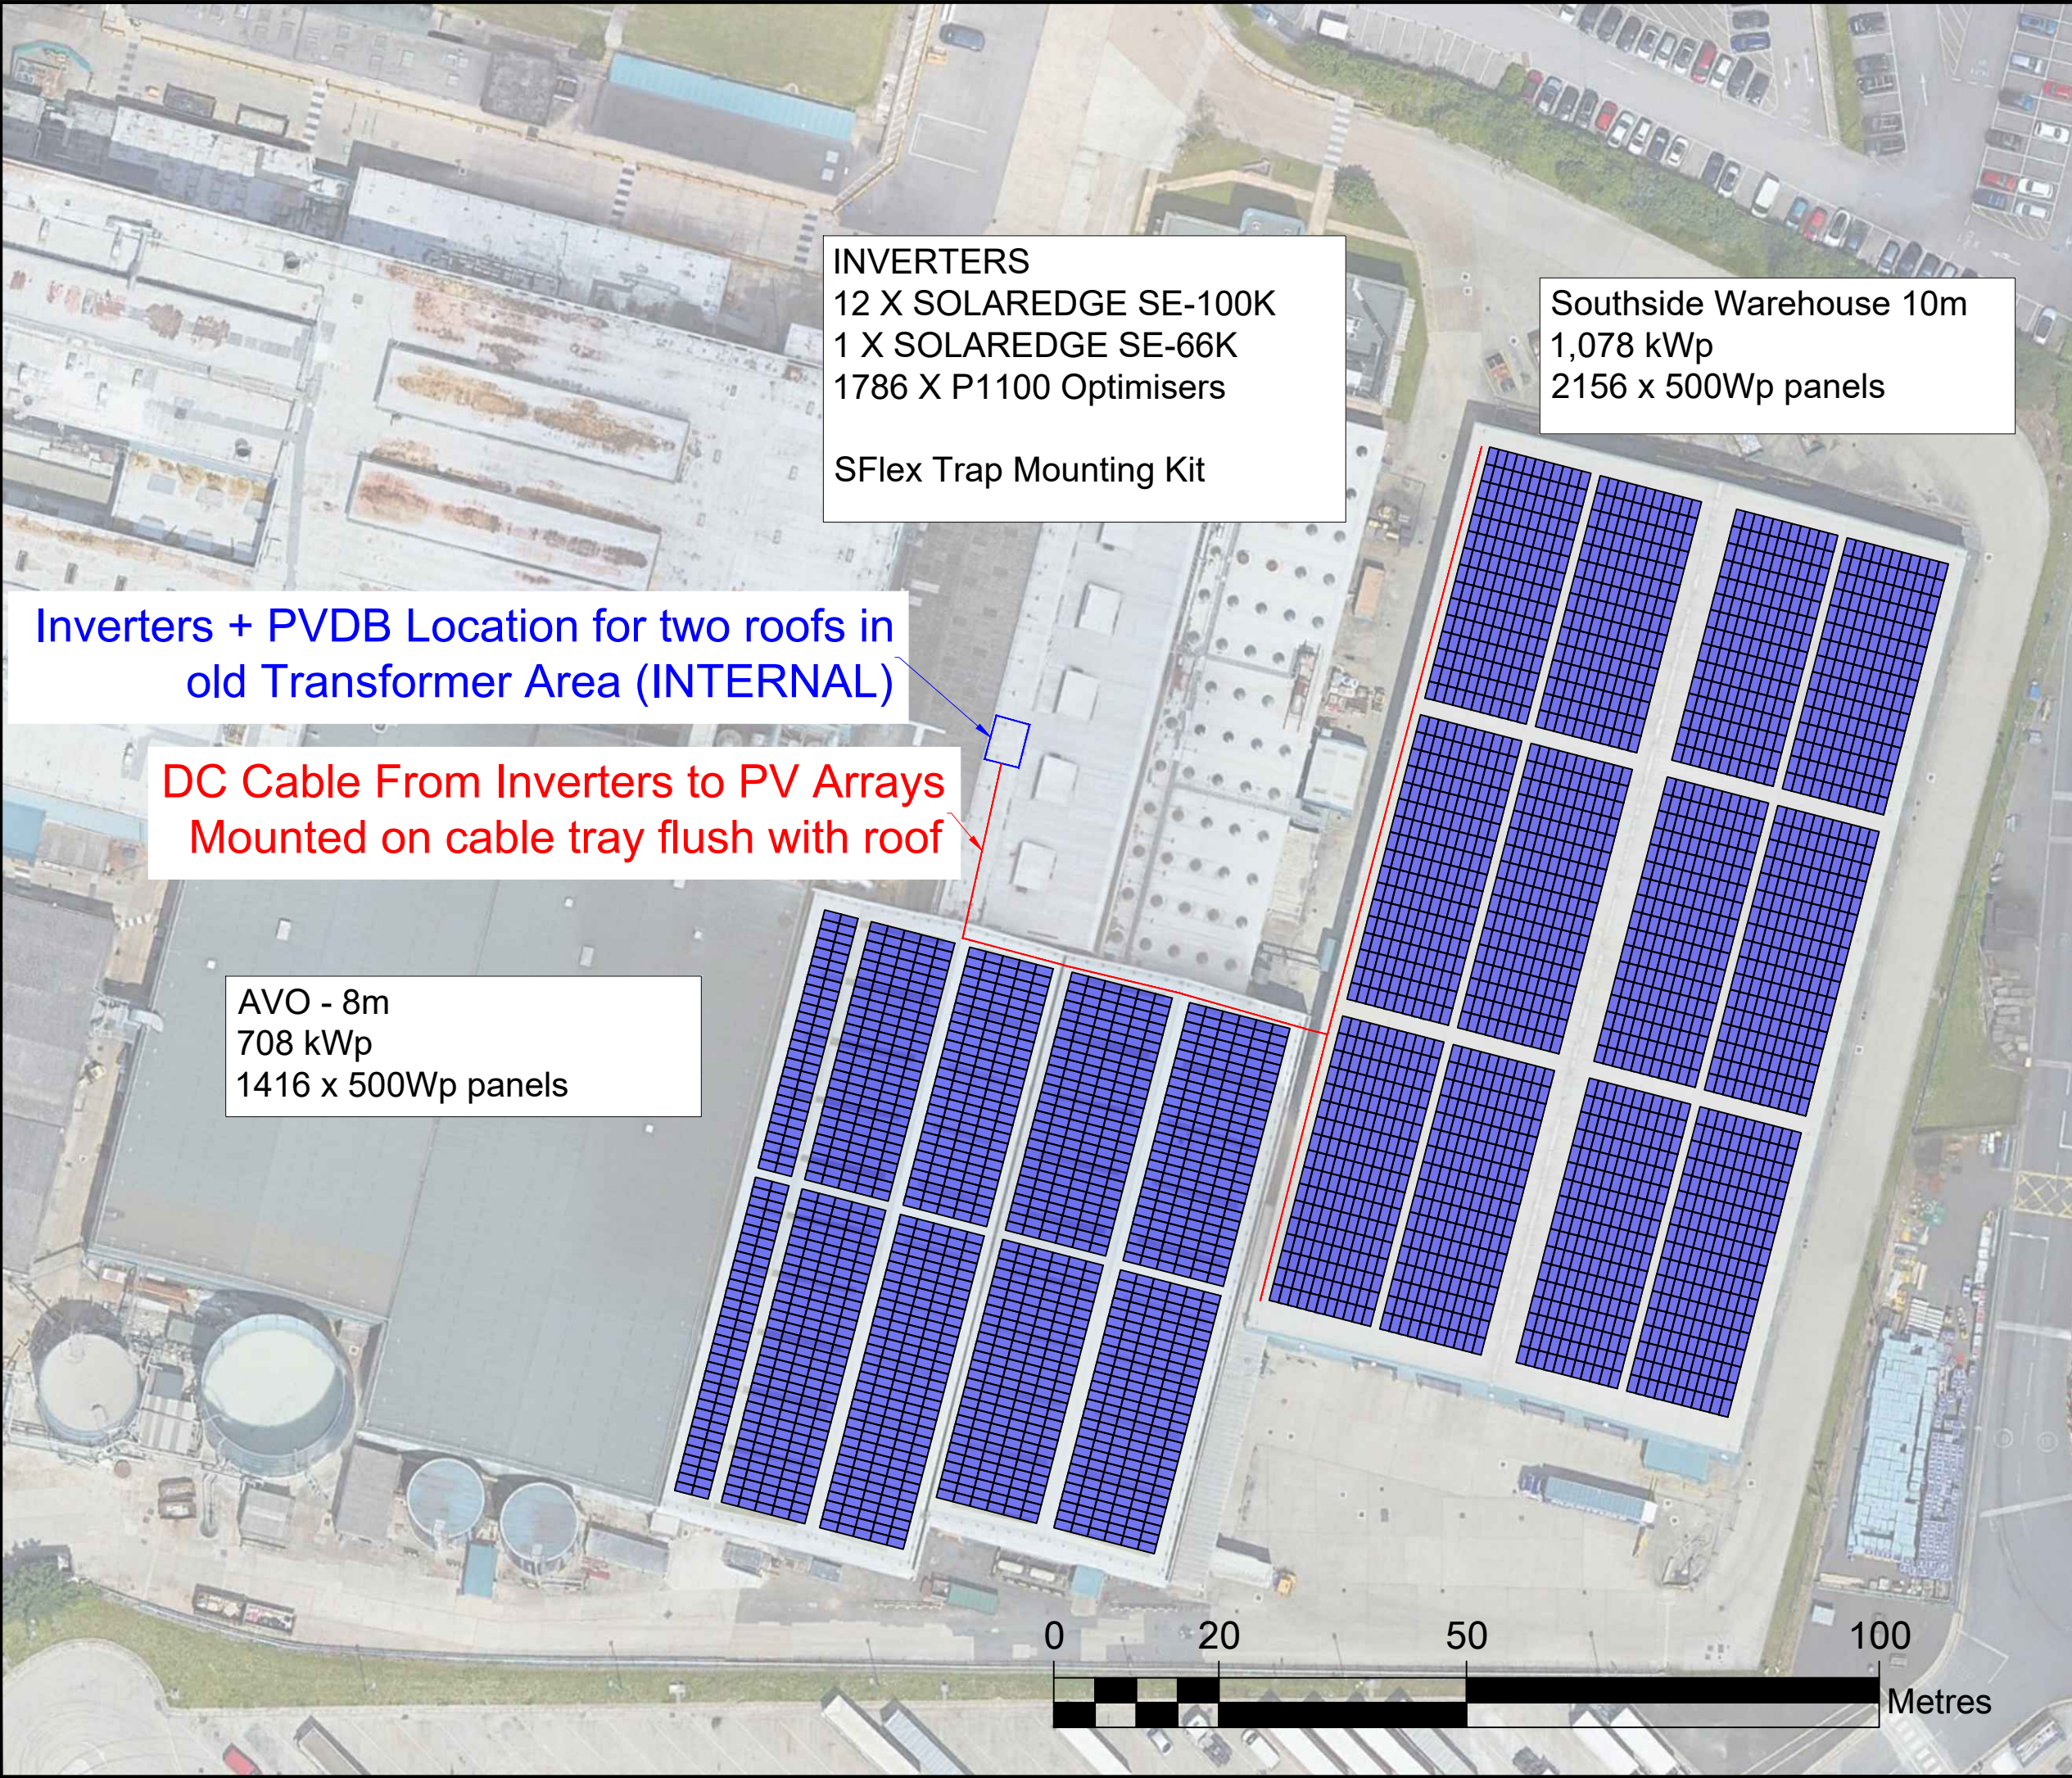

INVERTERS
12 X SOLAREEDGE SE-100K
1 X SOLAREEDGE SE-66K
1786 X P1100 Optimisers

SFlex Trap Mounting Kit

Southside Warehouse 10m
1,078 kWp
2156 x 500Wp panels

Inverters + PVDB Location for two roofs in
old Transformer Area (INTERNAL)

DC Cable From Inverters to PV Arrays
Mounted on cable tray flush with roof

AVO - 8m
708 kWp
1416 x 500Wp panels

This drawing may contain Ordnance Survey data © Crown copyright and database right 2011, Royal Mail data © Royal Mail copyright and database right 2011, and National Statistics data © Crown copyright and database right 2011. All rights reserved.

References List - Name, Version & Status:

Notes:

Ver	Date	Description Of Change	Drm
L	01.02.23	AVO + South Side Warehouse Roof Layout	CB
M	13.06.23	Added Scale Bar	CB

Key Plan





CUSTOM SOLAR

Custom Solar
Unit 6 Dunston Place
Dunston Road
Chesterfield, S41 8NL

T: 01246 488488
www.customsolar.co.uk
info@customsolar.co.uk
sales@customsolar.co.uk

© Custom Solar Limited			
Client KIMBERLY CLARK			CS Project No.
Title Northfleet Mill			
Roof Layout			
Drawn By CP	Chk/Approved SM	Drawn Date 05.08.20	Scale (A3) 1:750
Drawing Status Work in Progress			
Drawing Name KIMBERLY CLARK NORTHFLEET ROOF LAYOUT REV L			