


01856 898 022
www.UKPlanningMaps.com

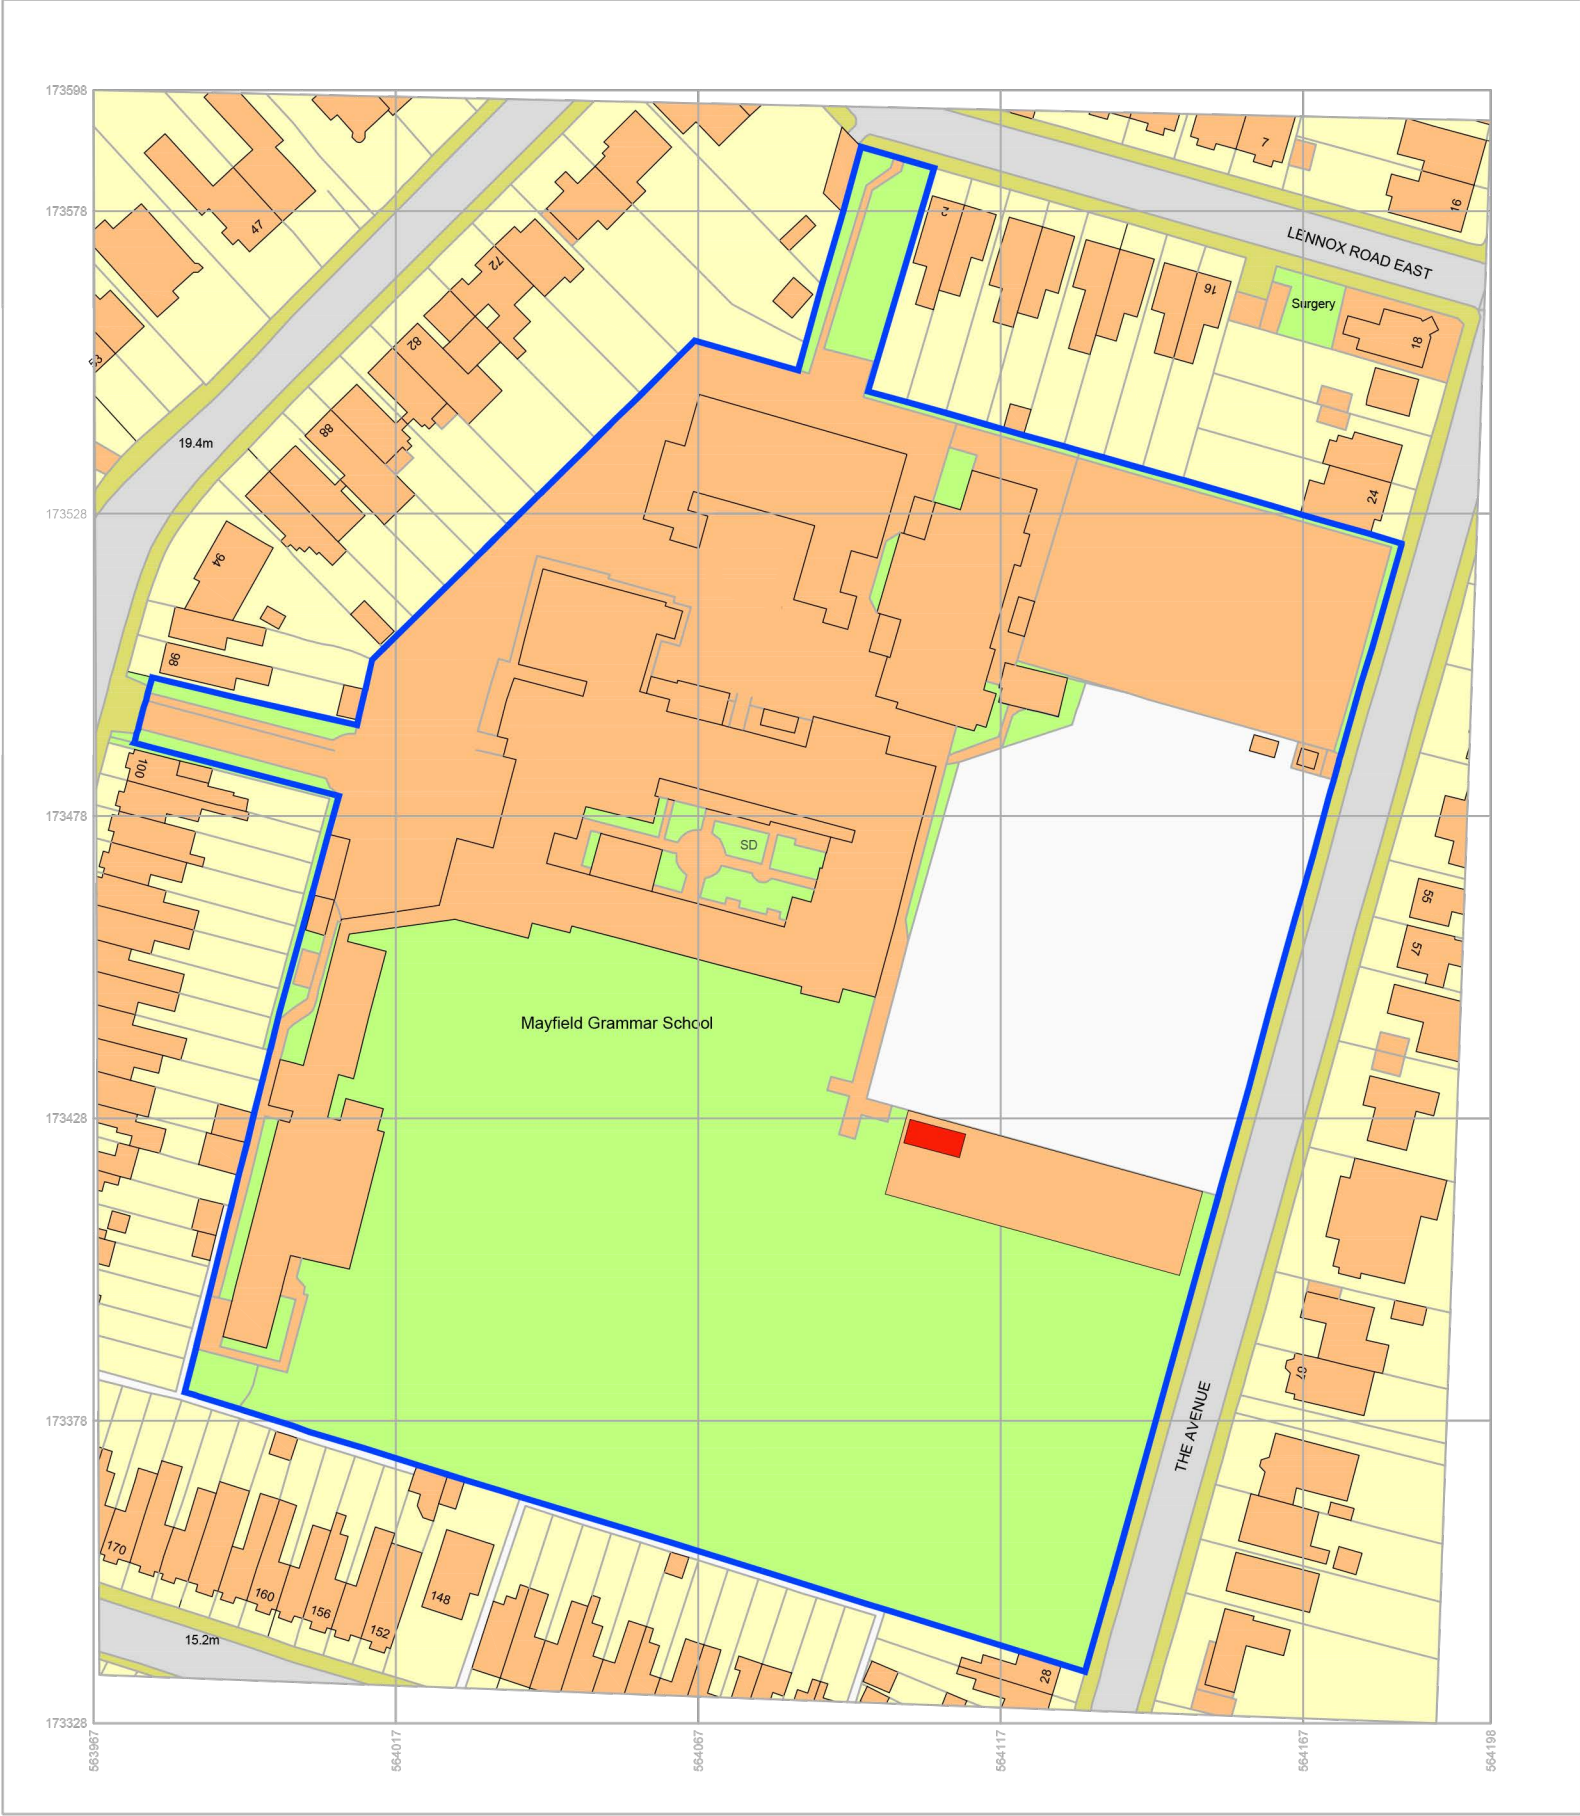

Produced on 08 June 2023 from the Ordnance Survey National Geographic Database and incorporating surveyed revision available at this date.
This map shows the area bounded by 563668 173336 564189 173328 564189 172993 563967 172996 563968 173336
Crown copyright and database rights 2023 OS 100054135. Supplied by copia ltd trading as UKPlanningMaps.com a licensed Ordnance Survey partner (OS 100054135).
Data licence expires 08 June 2024. Unique plan reference: vu19608131295676



NOTES

- All dimensions and levels are to be checked on site.
- Title overlay drawings and ownership boundaries are produced using all reasonable endeavors.
- This drawings shall not be used to ascertain dimensions. Work to figured dimensions only.
- Any discrepancies to be reported to Architect prior to commencement of works.
- This drawing is to be used for planning permission only.

APPLICATION BOUNDARY INDICATED THUS: —

OTHER AREA OWNED BY MAYFIELD GRAMMAR SCHOOL: —

Schedule of Areas	m²
Application Boundary	144
St. Peters' Academy	29960.1

A	09/06/2023	TBS
---	------------	-----

Non-draft issue

-	09/06/2023	TBS
---	------------	-----

Initial Issue

Rev	Date	Drawn by
-----	------	----------

Project
Mayfield Grammar School, Pelham Rd,
Gravesend, DA11 0JE

Client	Purpose of Issue	Drawing Stage
Canopy Systems Ltd	For Approval	Planning

Title
Site Location Plan

Scale @ A0	Date	Ref	Drawn
1:1250	June 2023	262	TBS

Dwg No	Rev
262/MGS/PL/001	A