
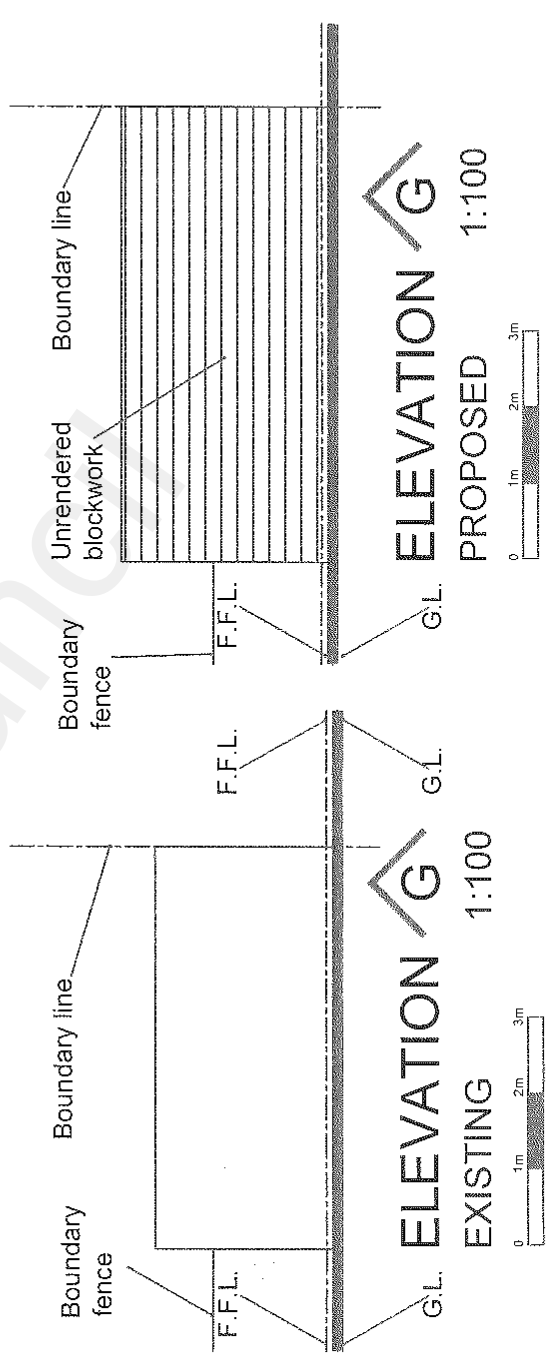
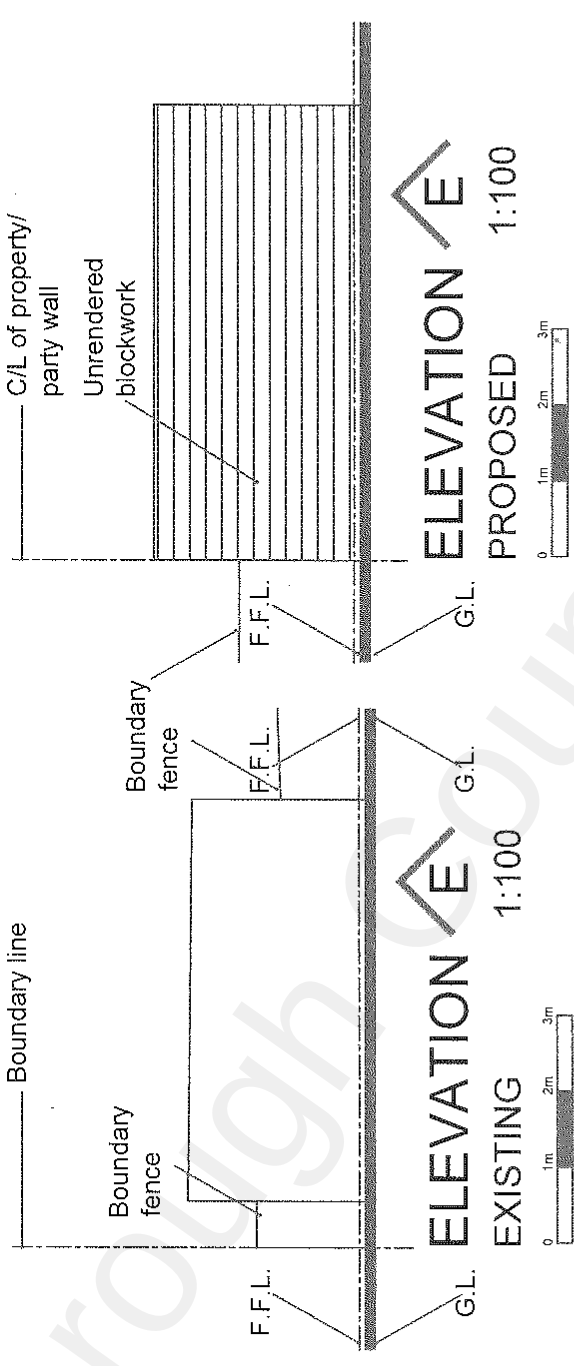
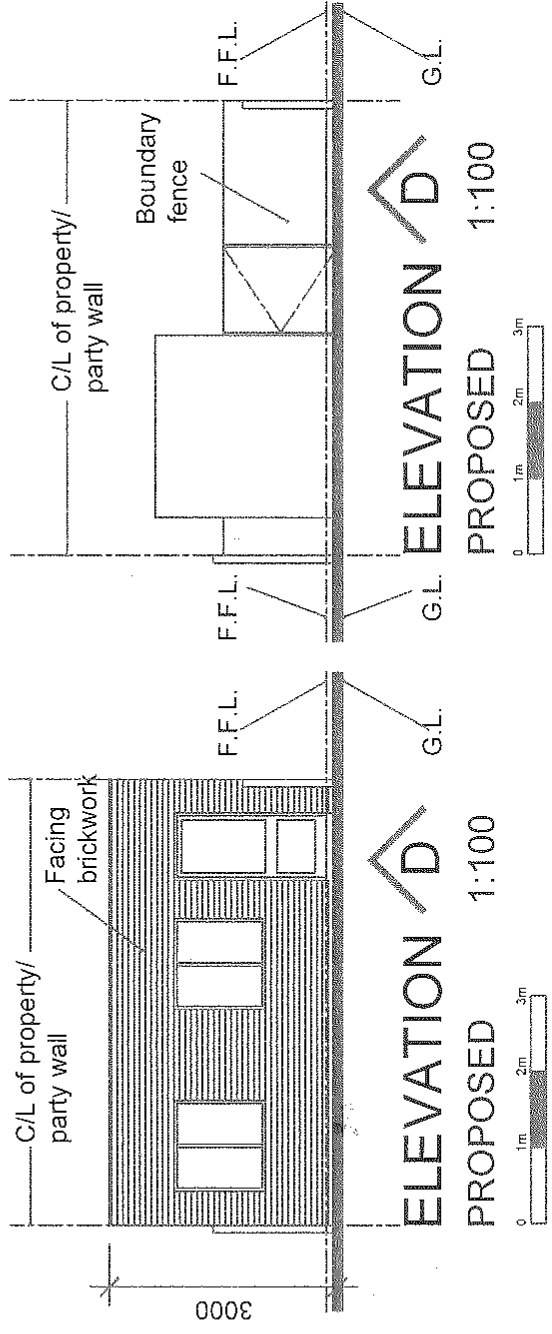
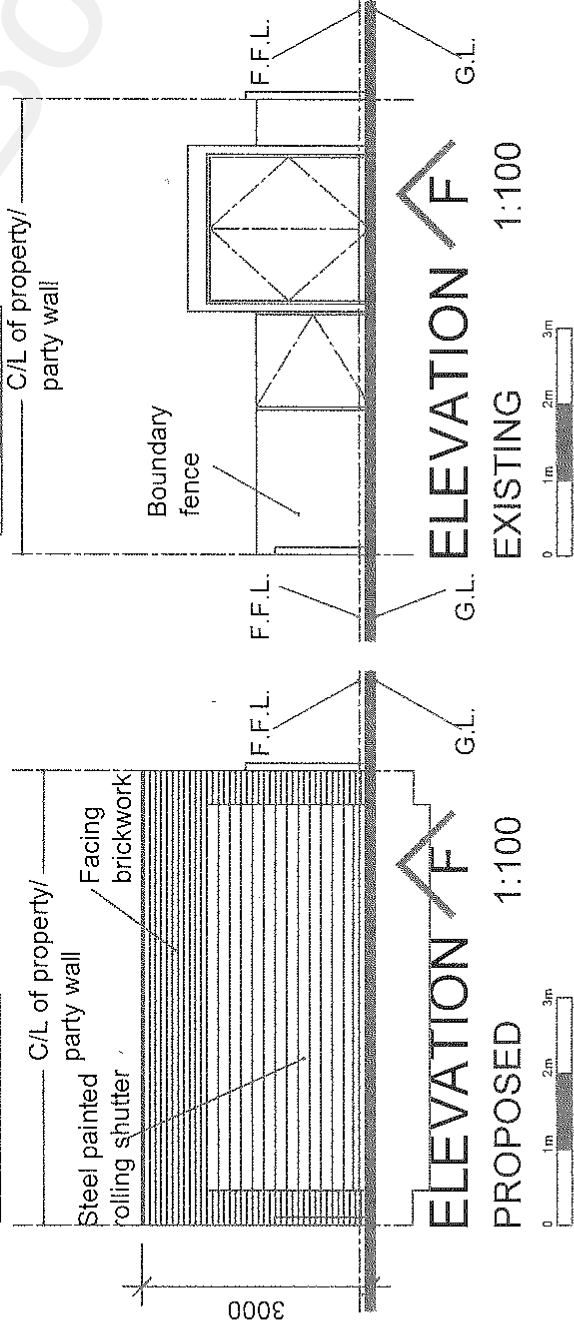


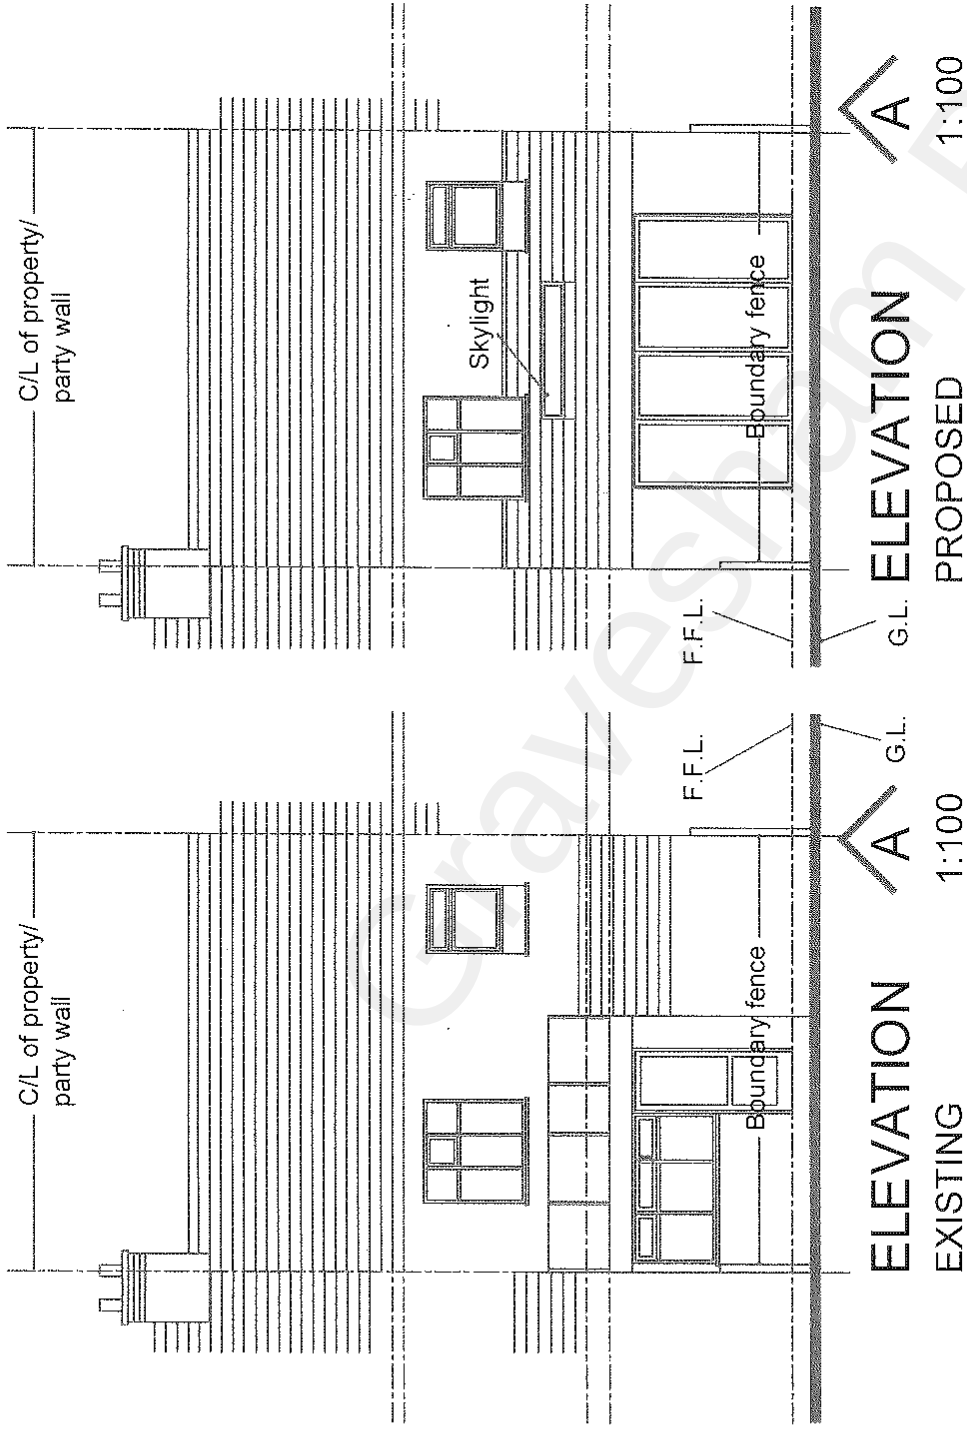

REAR EXTENSION
CONSISTING
EXTENSION OF
KITCHEN/LIVING/
DINING AND
GARRAGE AT 36
ALL SAINT ROAD
NORTHFLEET
GRAVESEND DA11 8RQ

Owner: Gurbachan Singh
Dwg. No. GS-02