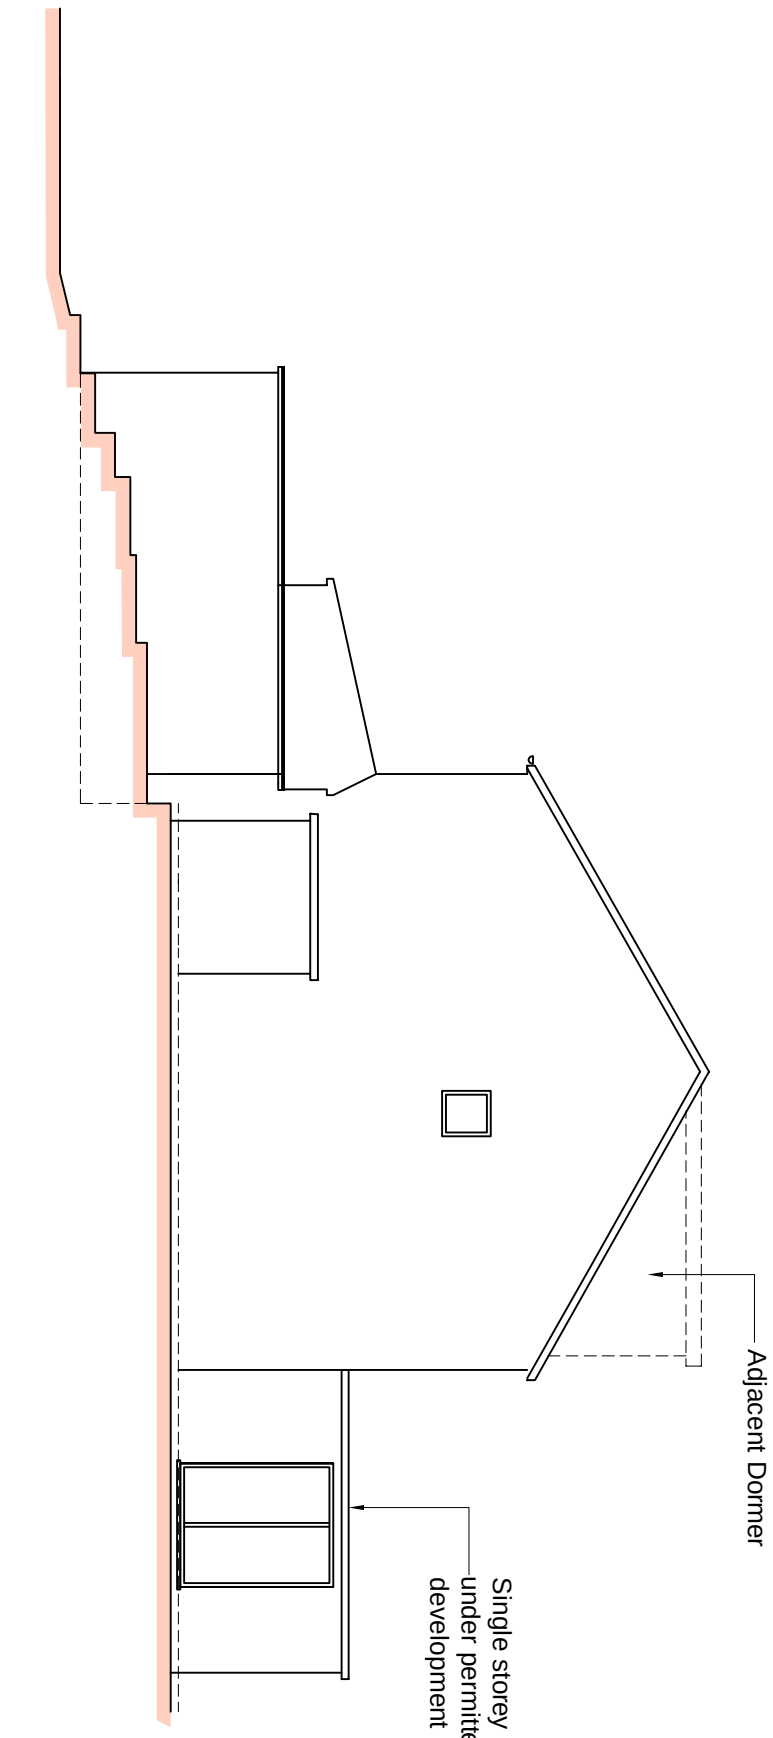
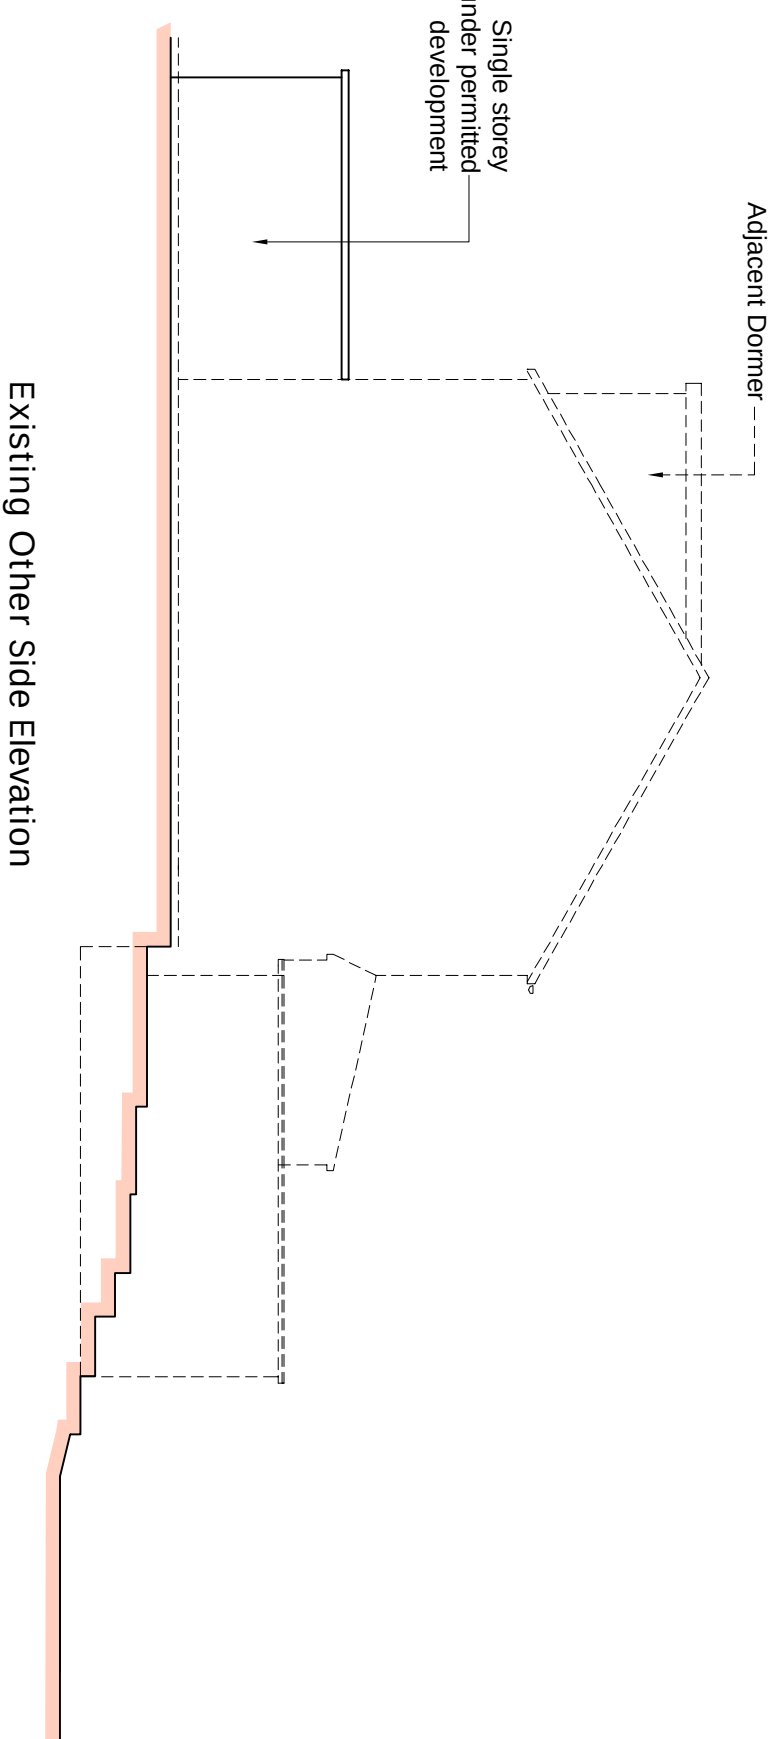
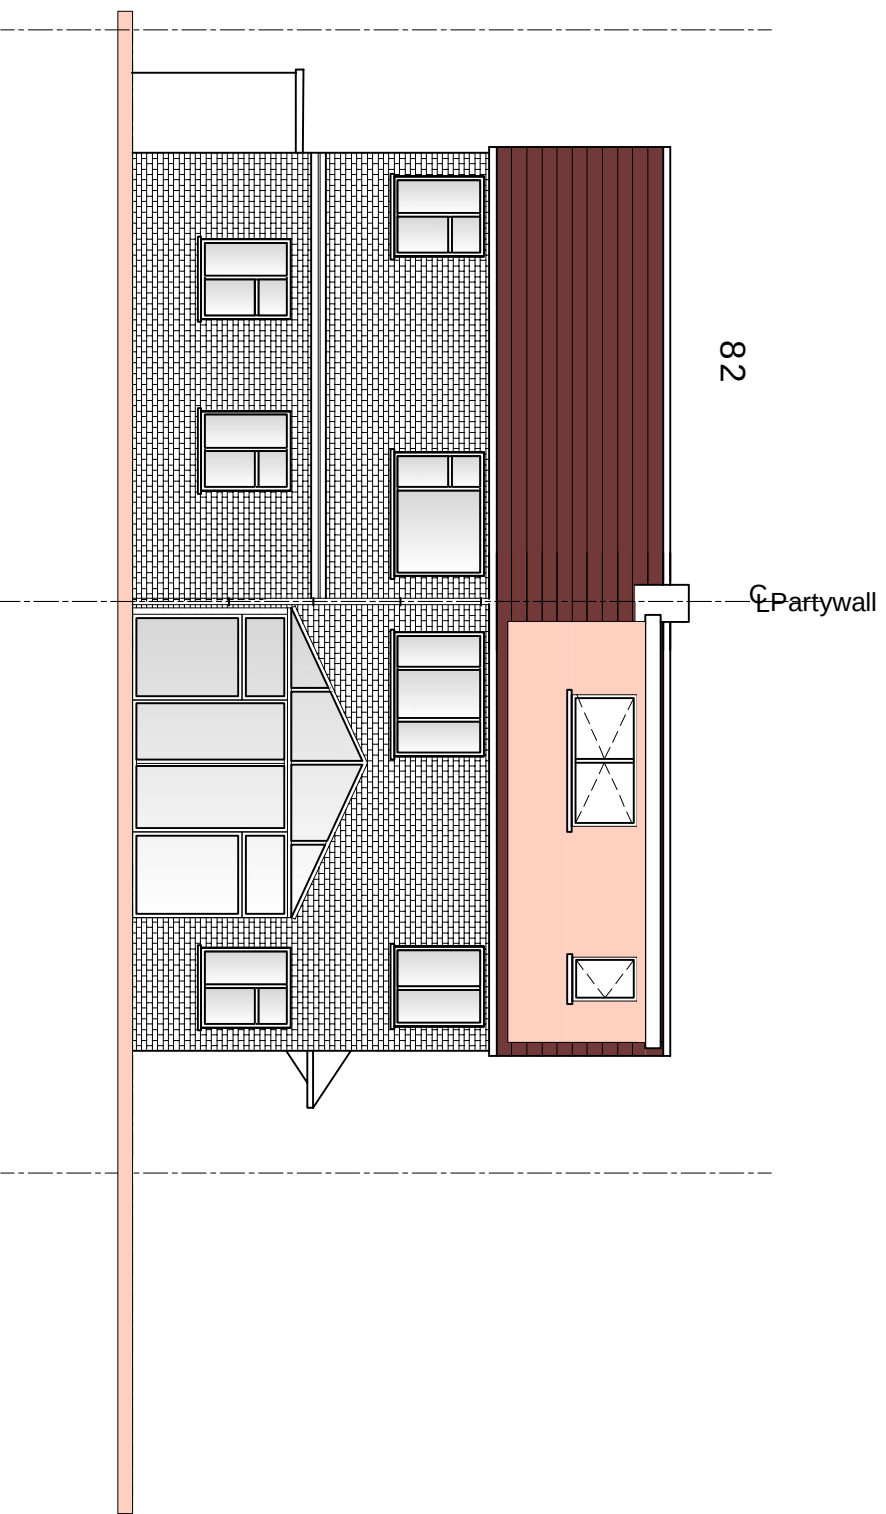
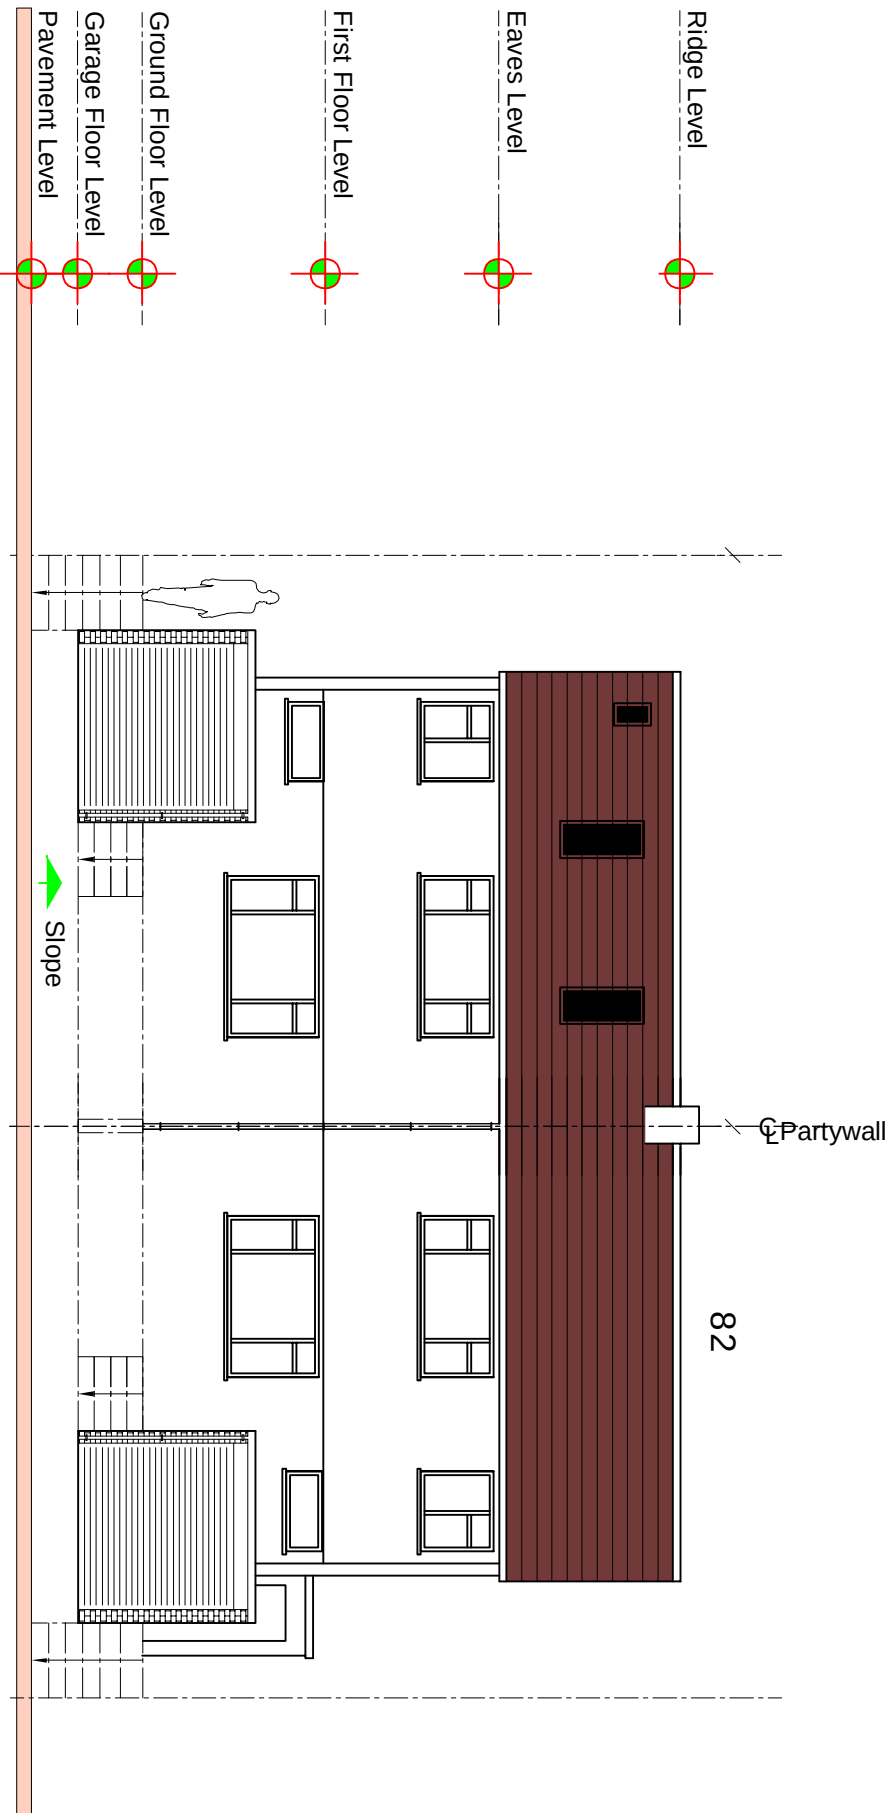
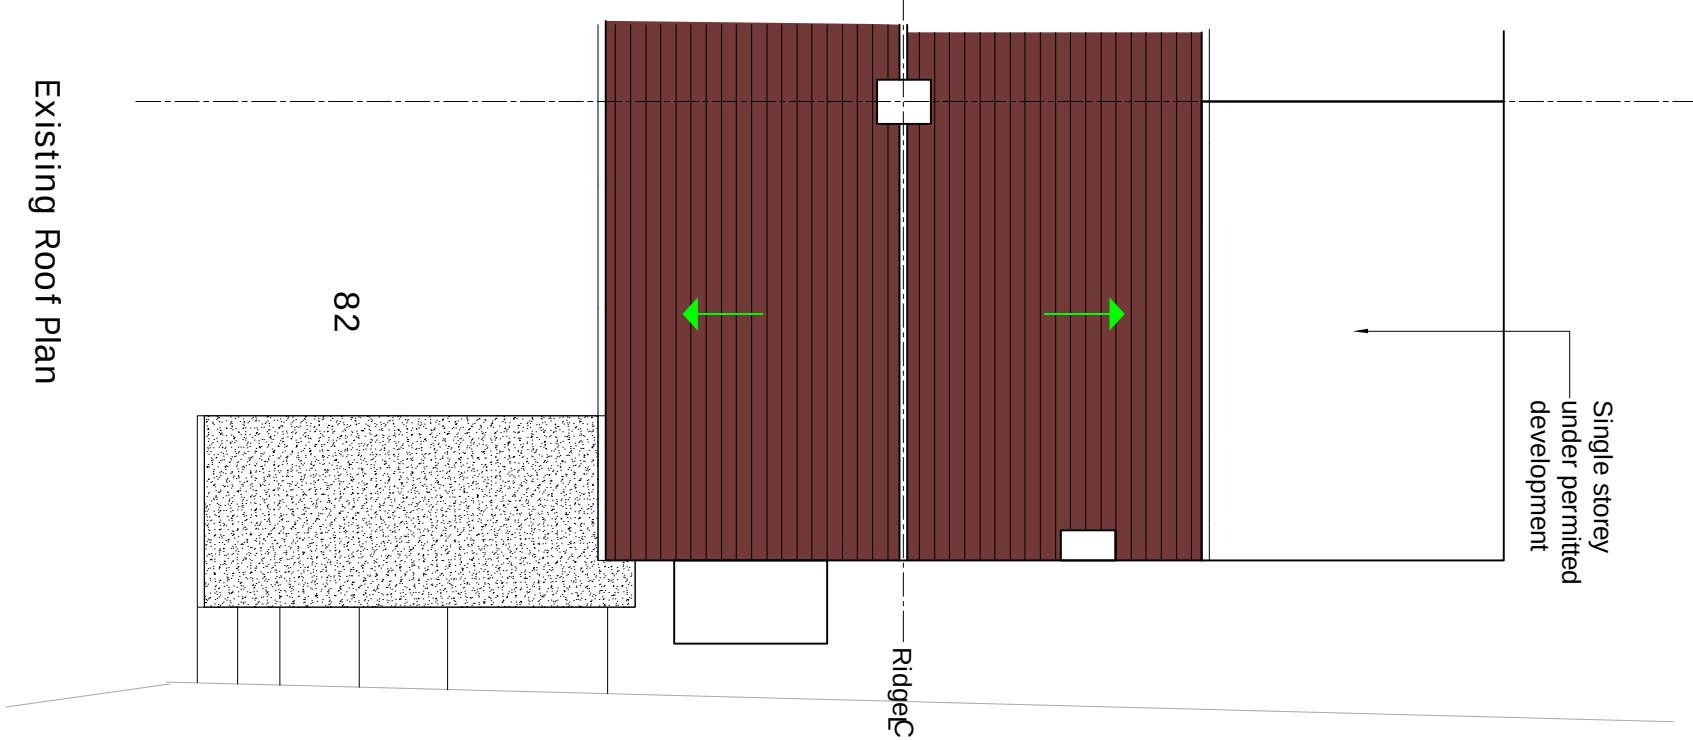
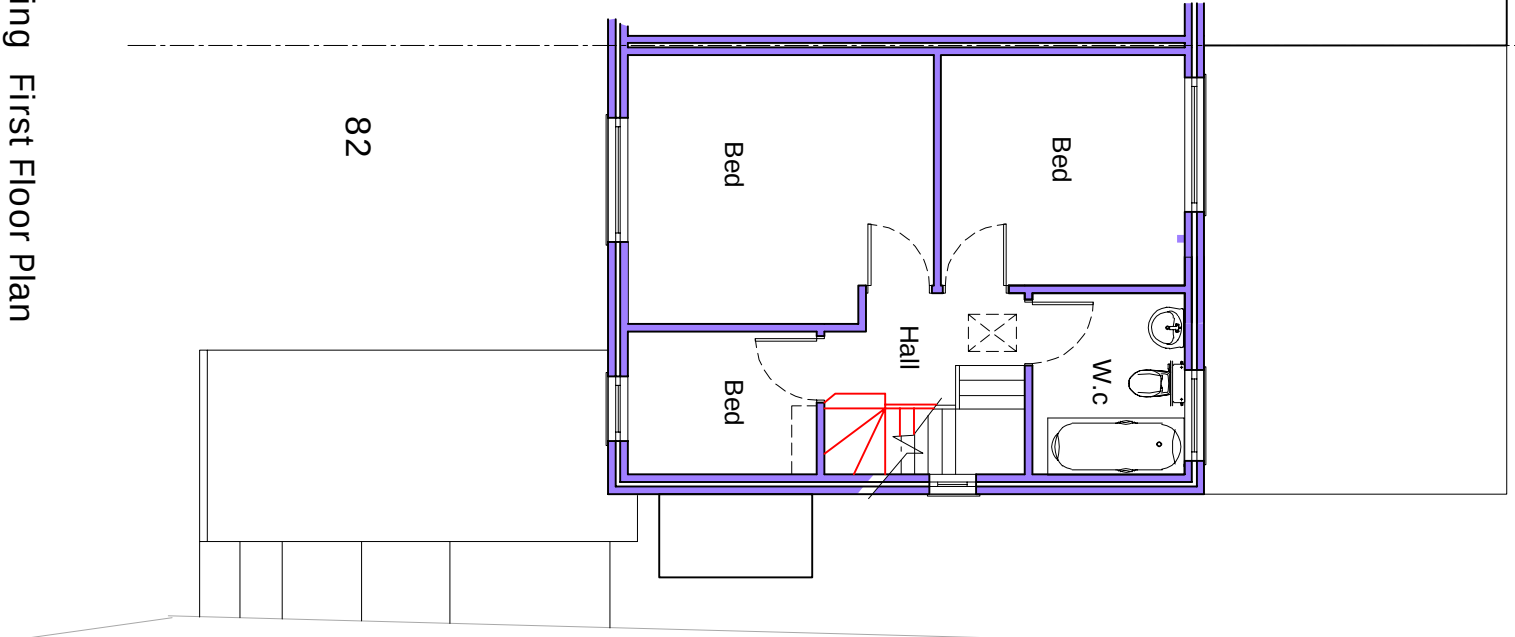
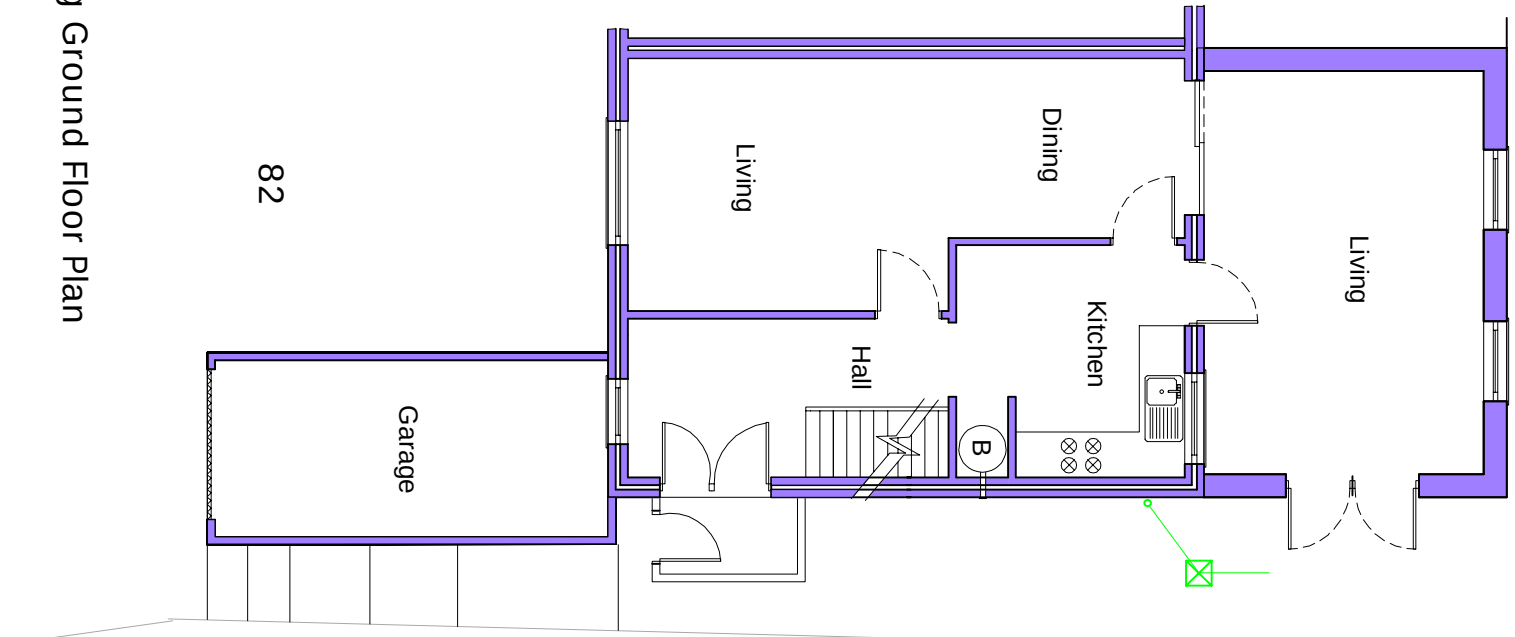


Permitted Development			
P4	ISSUED TO PLANNING	24.08.23	W.C.
P3	ISSUED TO PLANNING	16.08.23	W.C.
P2	ISSUED TO PLANNING	29.06.23	W.C.
P1	ISSUED TO PLANNING	XX.03.22	W.C.
Rev		Date	By
Structural & Architectural Solutions			
9A THE PINNACLE - 180 HIGH ROAD - CHADWELL HEATH RM6 6PN			
07349121222			
82 Hermitage Road Higham ME3 7DD			
Job Title			
Drawing Title			
Existing Plans			
Scale	Date		
1:100 @ A1	DEC`22		
Job No.	Proj No.	Rev	
51-1000-989	S12	P4	