
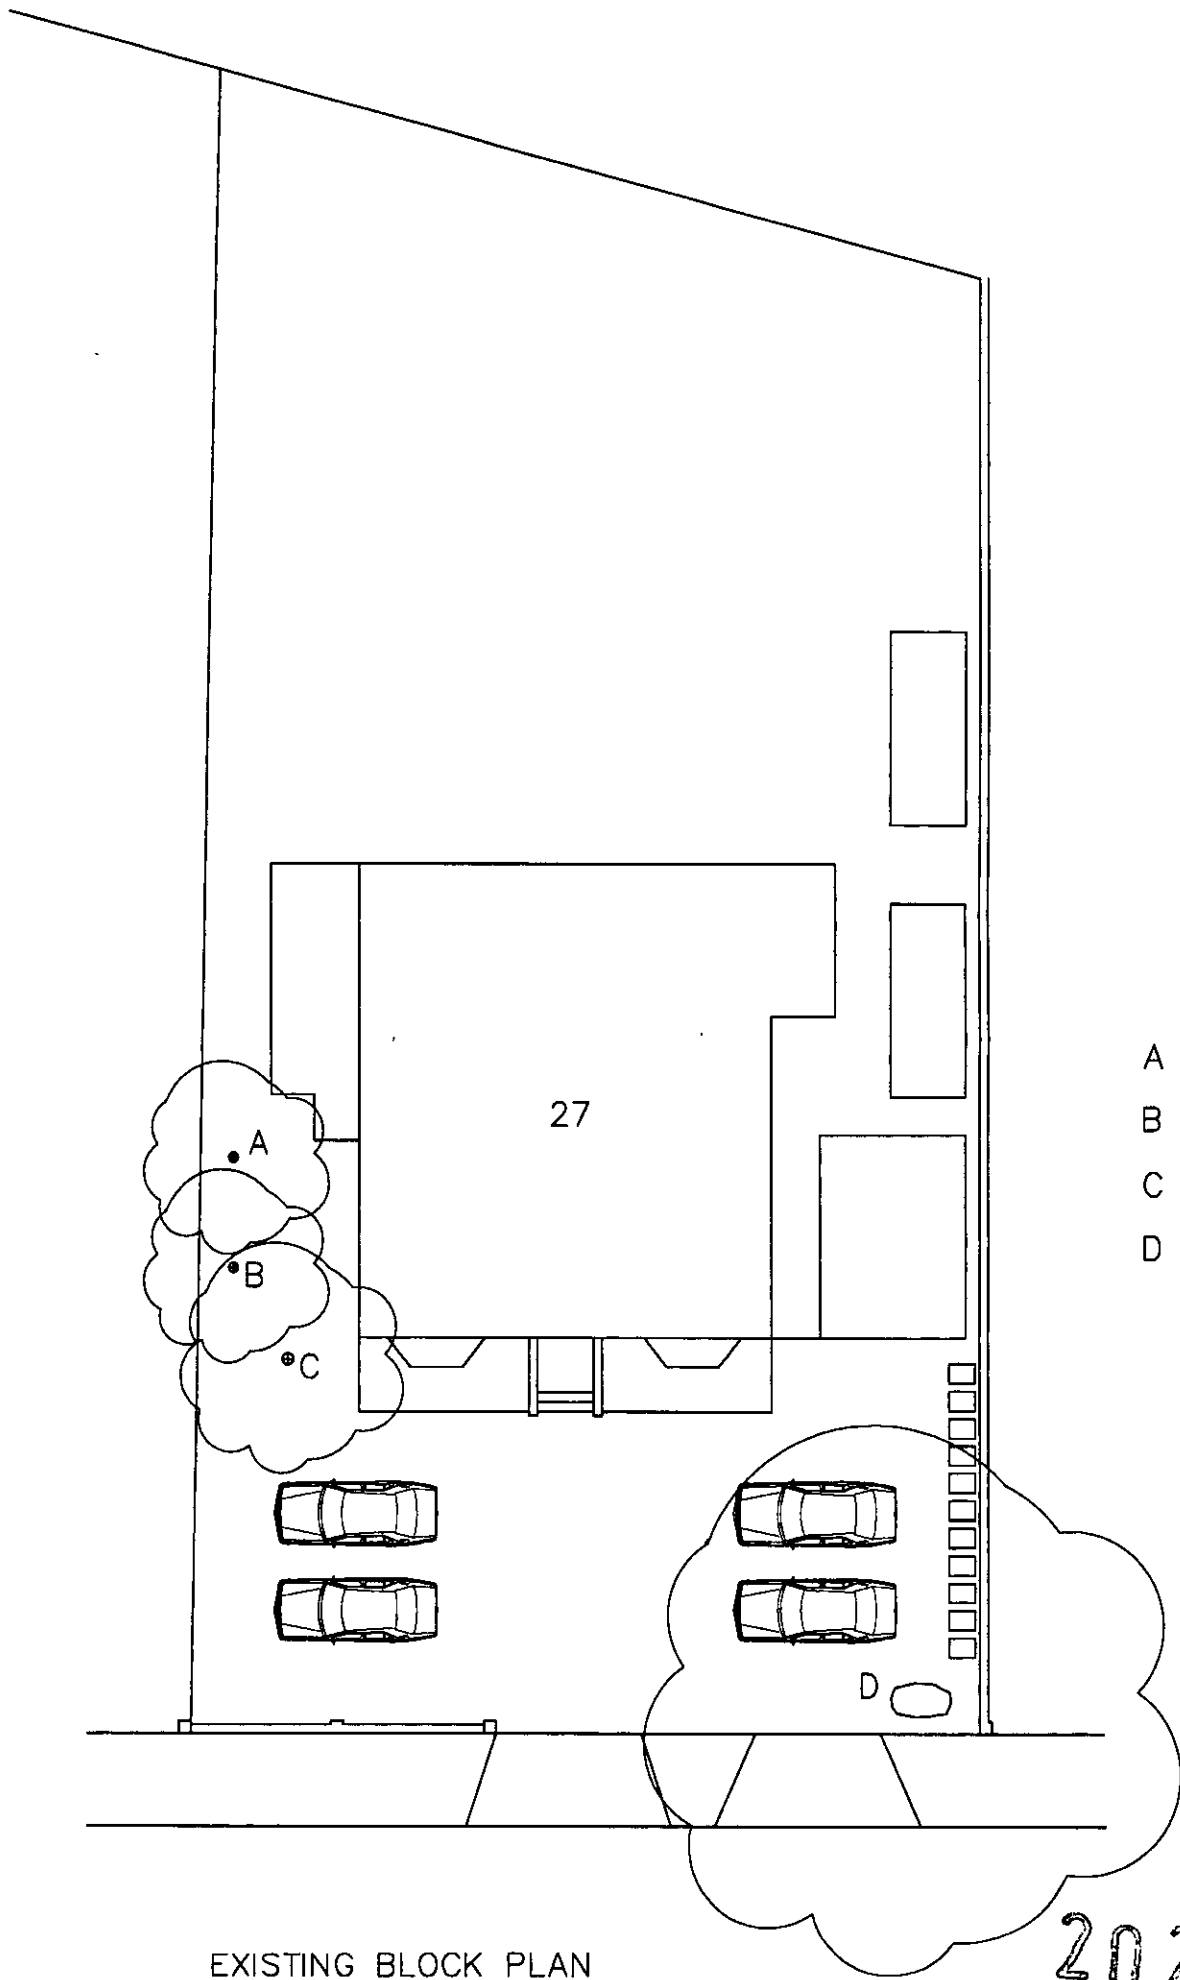


PLAN

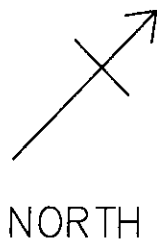


- A - CONIFER
- B - CONIFER
- C - SILVER BIRCH
- D - ROBINIA (LOCUST TREE)

EXISTING BLOCK PLAN

20240683

PELHAM ROAD

23 JUL 2024

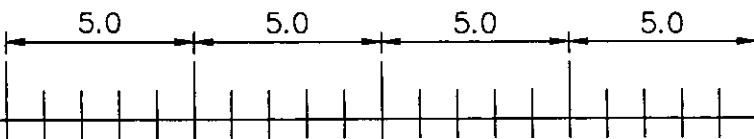

CLIENT:- MR J MCCARTHY
27 PELHAM ROAD
GRAVESEND
KENT, DA

REMOVAL OF 4 TREES

DRAWN DATE SCALE
J.C. 04/06/24 1:200
DRAWING No. E/1455
ISSUE A SHEET 1 OF 2