
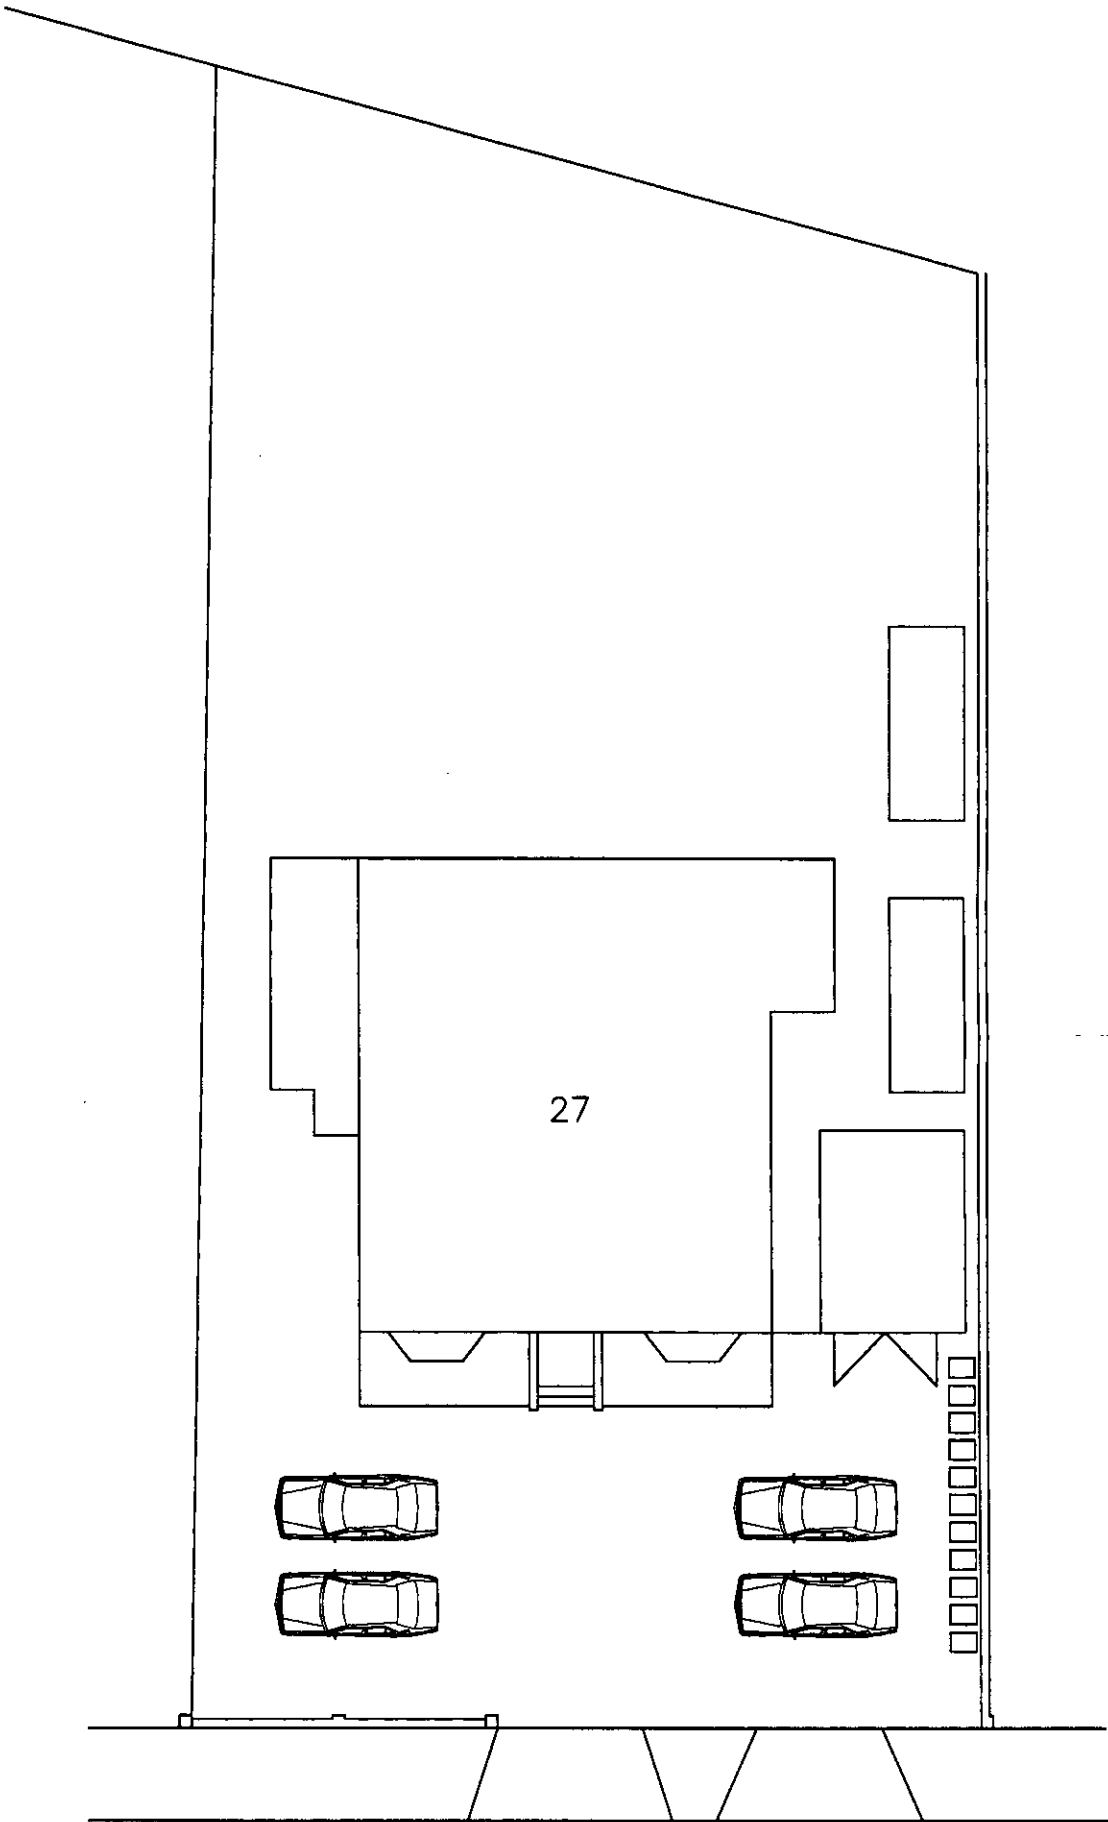


PLAN

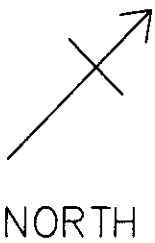

PROPOSED BLOCK PLAN

PELHAM ROAD

23 JUL 2024



CLIENT:- MR J MCCARTHY
27 PELHAM ROAD
GRAVESEND
KENT, DA

REMOVAL OF 4 TREES

DRAWN J.C.
DATE 04/06/24
DRAWING No. E/1455

SCALE 1:200
ISSUE 'A' 1. FIRST ISSUE
ISSUE A SHEET 2 OF 2