
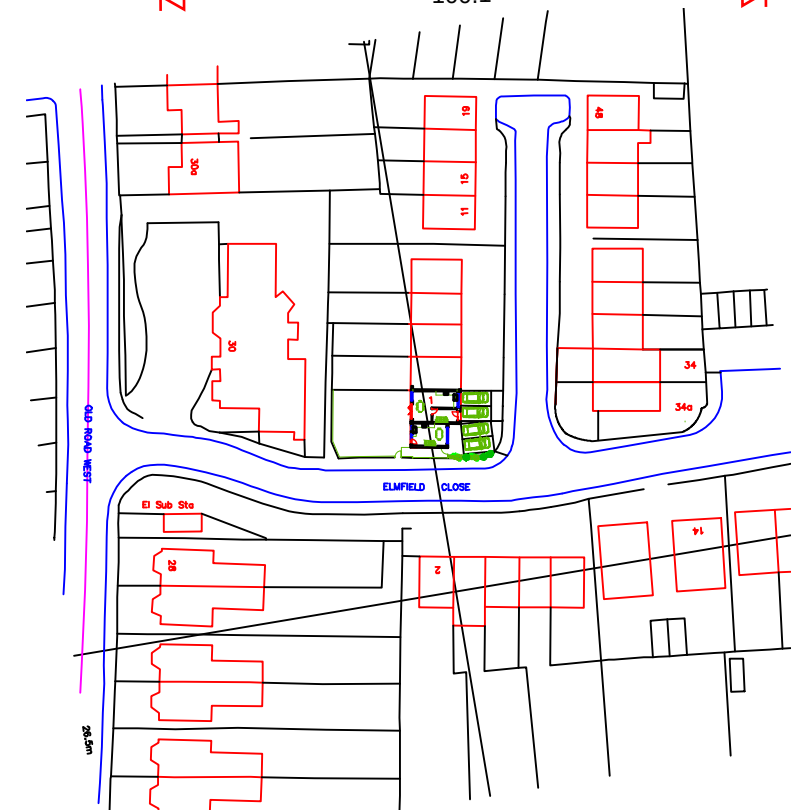
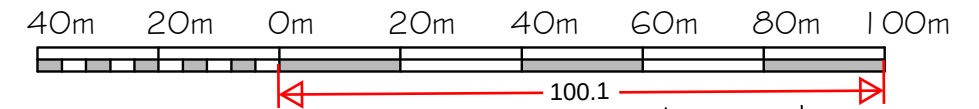


FOR PLANNING PURPOSES ONLY
These drawings and designs are
the copyright of
SEVENCROFT LTD.

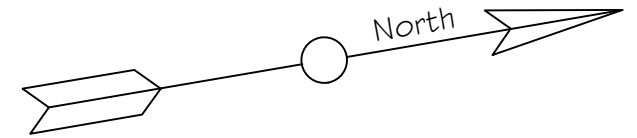

Existing Site Location Plan -
Scale 1:1250

ELMFIELD CLOSE

Existing Block Plan - Scale 1:200

2

1

Proposed Single storey extensions to Existing Annexe to form new One Bedroom
Dwelling at Land adjacent to 1 Elmfield Close, Gravesend, Kent DA11 0LP

Date July 2023
Drawing No. 2023/28/01

CORPORATE ARCHITECTURE
& DESIGN GROUP



SEVENCROFT LTD.

277 Canterbury Road, Kennington
Ashford, Kent TN24 9QW
Tel: 01233 625553
e-mail : sevincroft@hotmail.co.uk