




PROPOSED
EAST (SIDE) ELEVATION
As permission 2021/0663

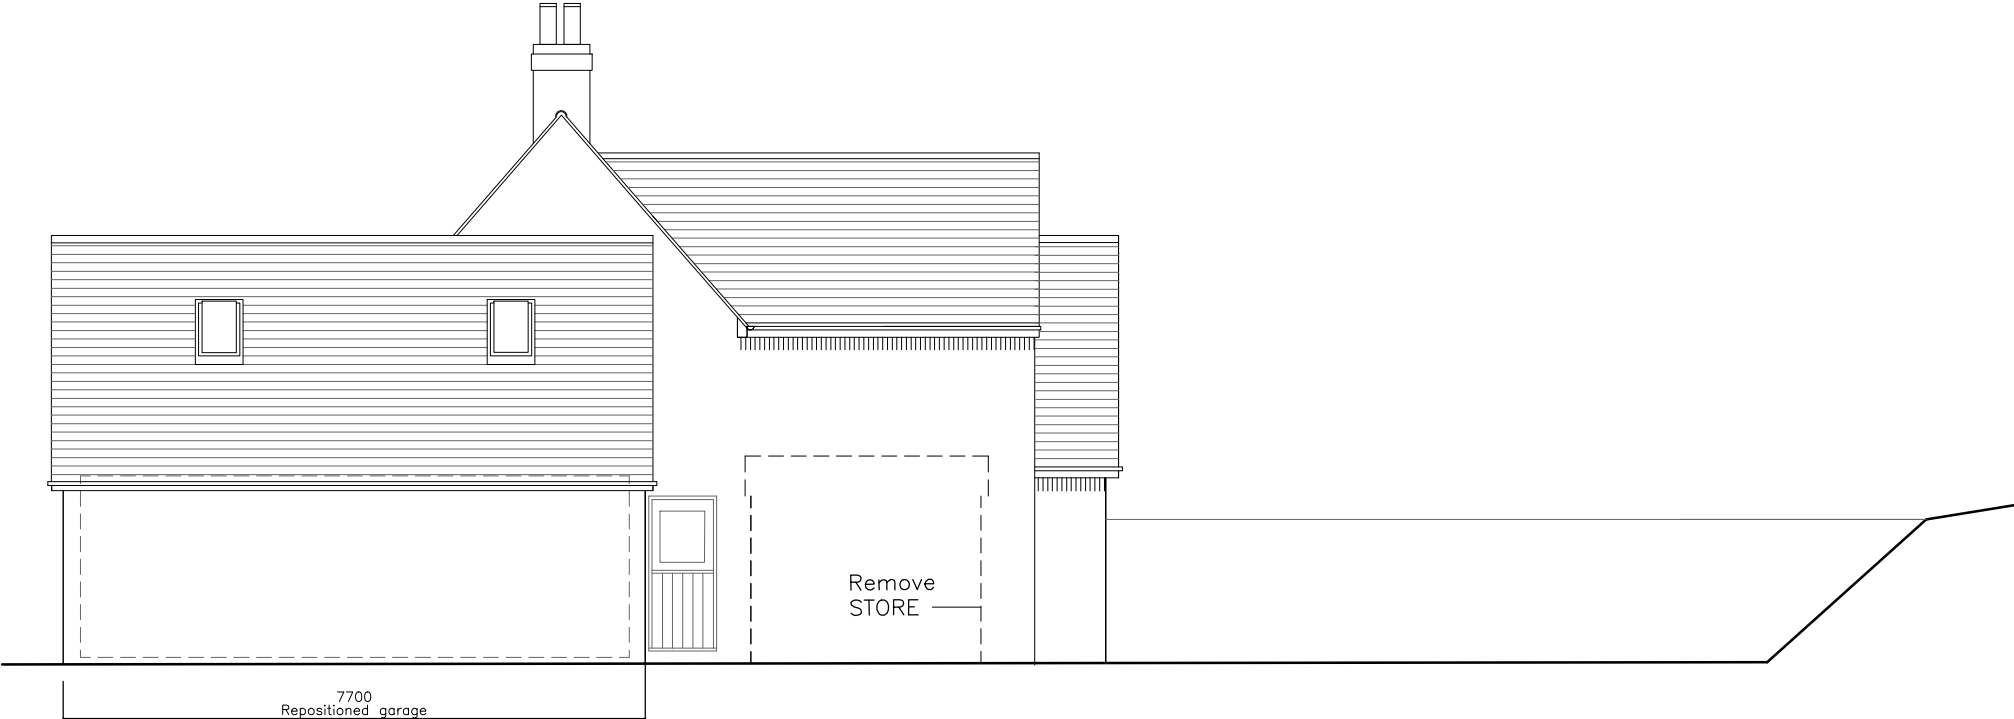

PROPOSED
NORTH (FRONT) ELEVATION
As permission 2021/0663

Rev E – Issued for planning – 11.10.2023
Rev D – Ridge height revised store removed – 10.10.2023
Rev C – Issued Planning re-submission. – 08.08.2023
Rev B – Issued for client approval-resubmission. – 29.06.2023
Rev A – Issued for Planning – 28.04.2023

	GARDENERS COTTAGE, THE RIDGEWAY, SHORNE, DA12 3LB PROPOSED REPOSITION DOUBLE GARAGE PROPOSED ELEVATIONS - EAST & NORTH	SCALE		1:100 @ A3		OLSON DESIGN GROUP INTERIOR & ARCHITECTURAL DESIGN ISLAND VIEW, 23 HAMPTON PIER AVE HERNE BAY KENT CT6 8EW pennyolson7@hotmail.com 07788972736	
		DATE		FEB 2023	DRAWN BY		P.O.
		CLIENT					
		DRAWING NO.		717 – 17			REV. E