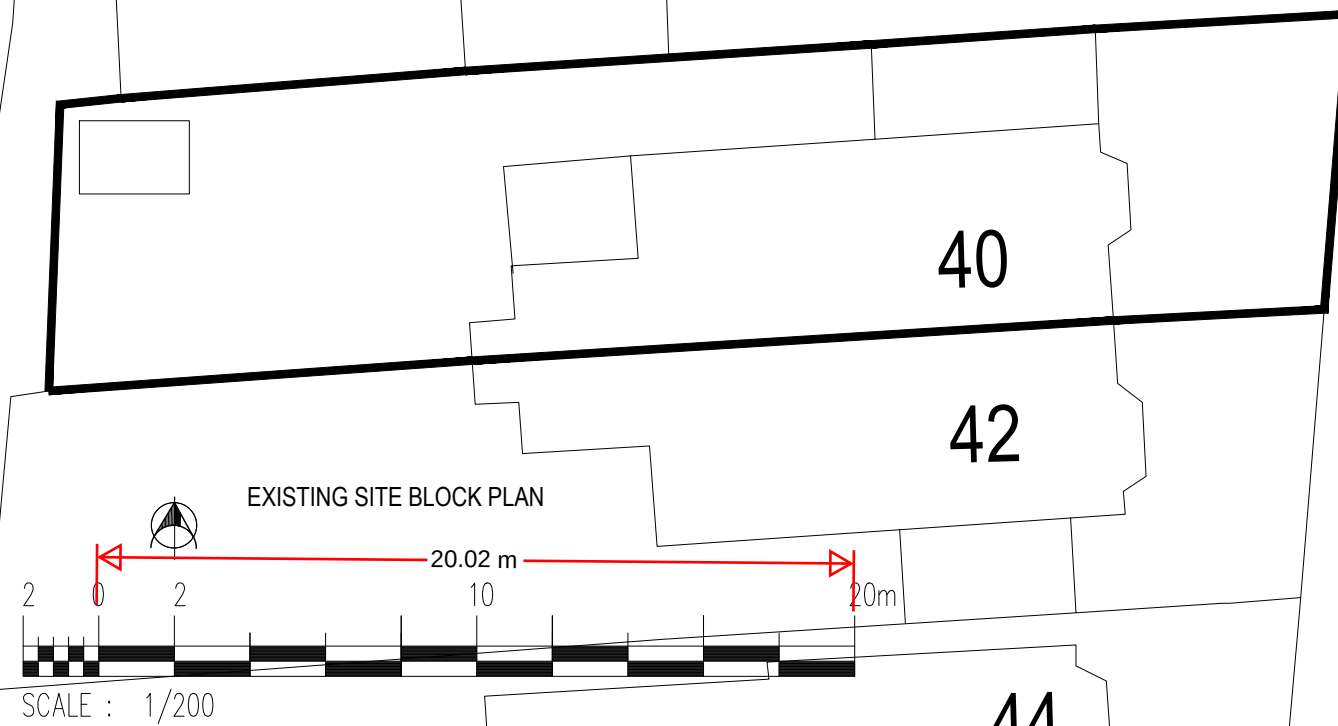


[illegible]

HPDESIGN STUDIO

HPDESIGN STUDIO
146 Essex Road
Leytonstone
E10 6BS
T: 07946883273
E: purbeckhouse16@gmail.com

Project	40 Springhead Rd, Northfleet, Gravesend DA11 9QY
---------	---

Title	Existing Site Block Plan
-------	--------------------------

Client	M. Fante
--------	----------

Lead Consultant	Project Number Spring 40/ 23
-----------------	---------------------------------

Drawing Number	Revision	Scale 1:200@A
A-02	-	Date Mar. 2023