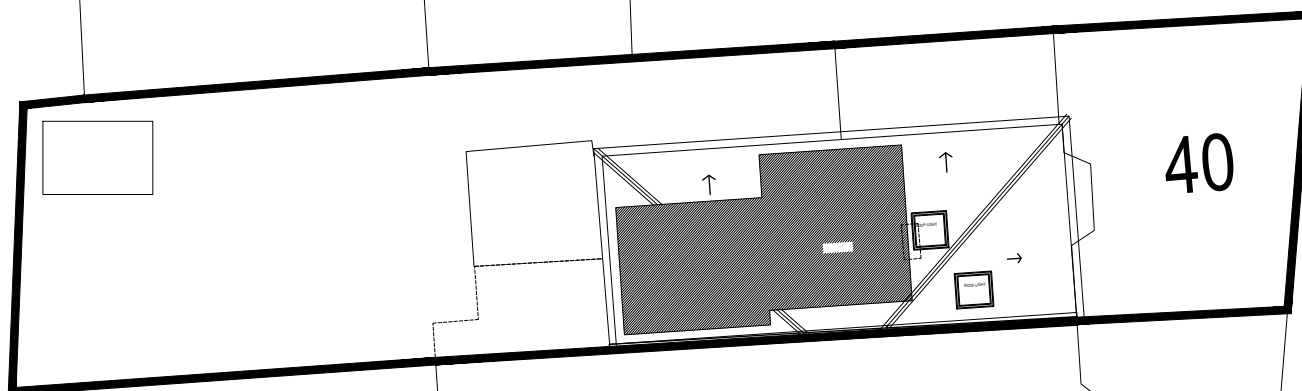


SPRINGHEAD ROAD

53

55

[illegible]

HPDESIGN STUDIO		
HPDESIGN STUDIO 146 Essex Road Leytonstone E10 6BS T: 07946883273 E: purbeckhouse16@gmail.com		
Project	40 Springhead Rd, Northfleet, Gravesend DA11 9QY	
Title Proposed Site Block Plan		
Client	M. Fante	
Lead Consultant		Project Number Spring 40/ 23
Drawing Number A-08	Revision -	Scale 1:200@A3 Date Mar. 2023

HPDESIGN STUDIO		
HPDESIGN STUDIO 146 Essex Road Leytonstone E10 6BS T: 07946883273 E: purbeckhouse16@gmail.com		
Project	40 Springhead Rd, Northfleet, Gravesend DA11 9QY	
Title Proposed Site Block Plan		
Client	M. Fante	
Lead Consultant		Project Number Spring 40/ 23
Drawing Number A-08	Revision -	Scale 1:200@A3 Date Mar. 2023