





FRONT NORTH 1:50

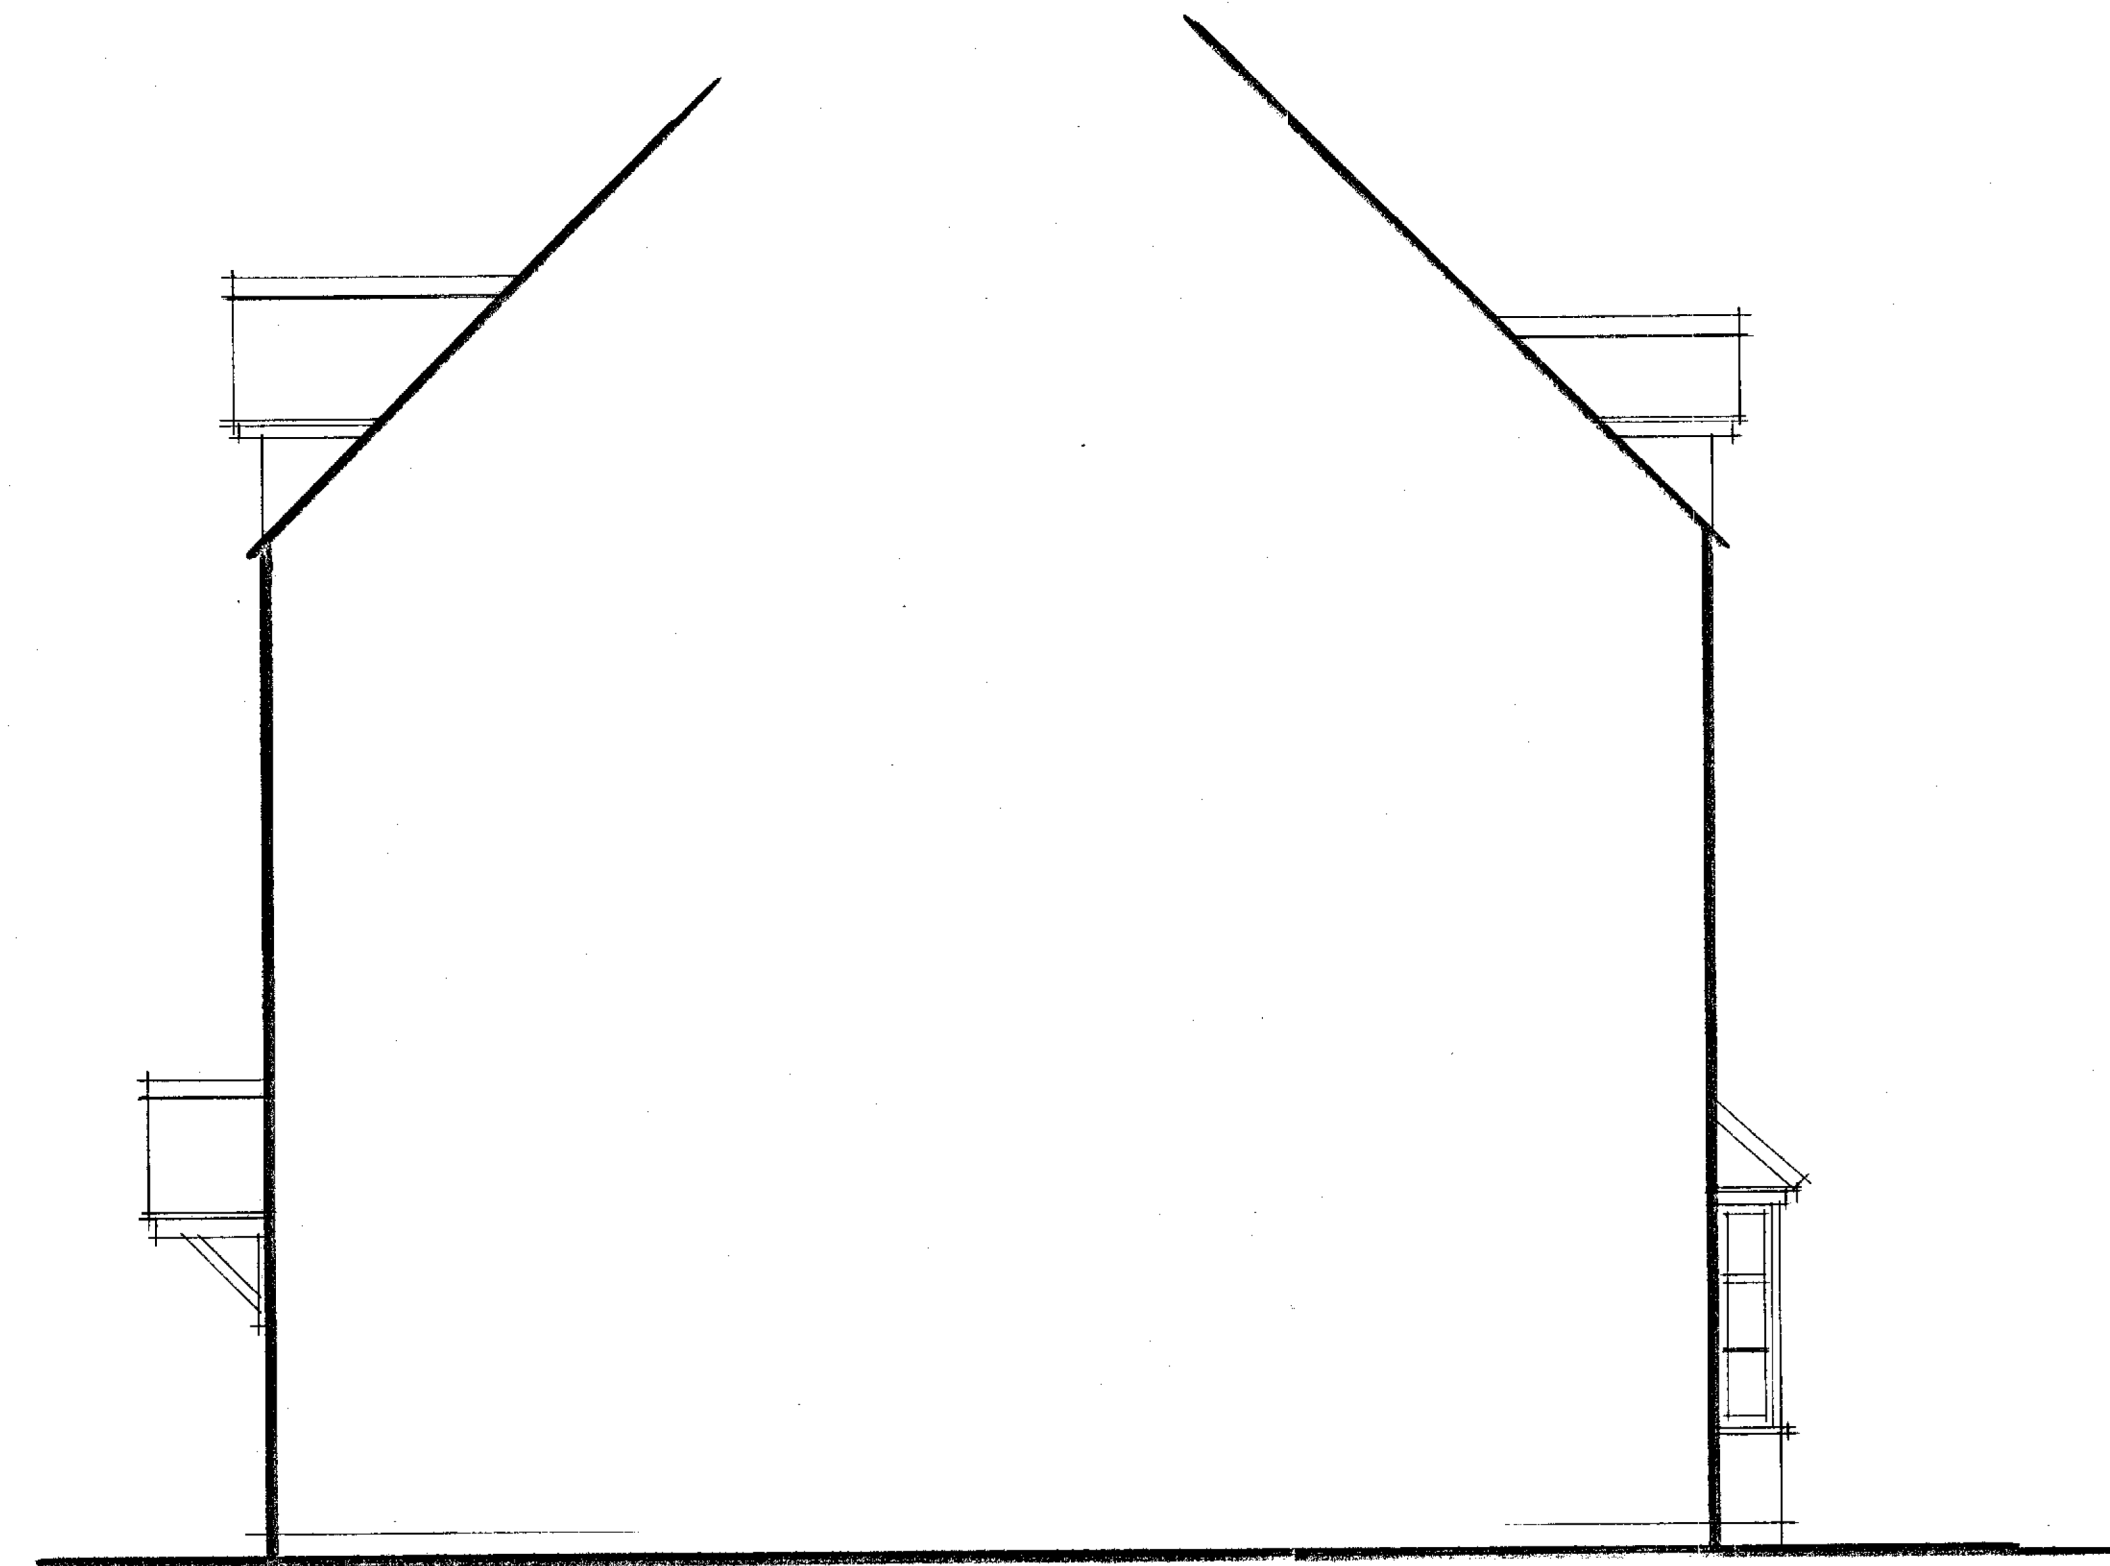

SIDE WEST 1:50




REAR SOUTH 1:50

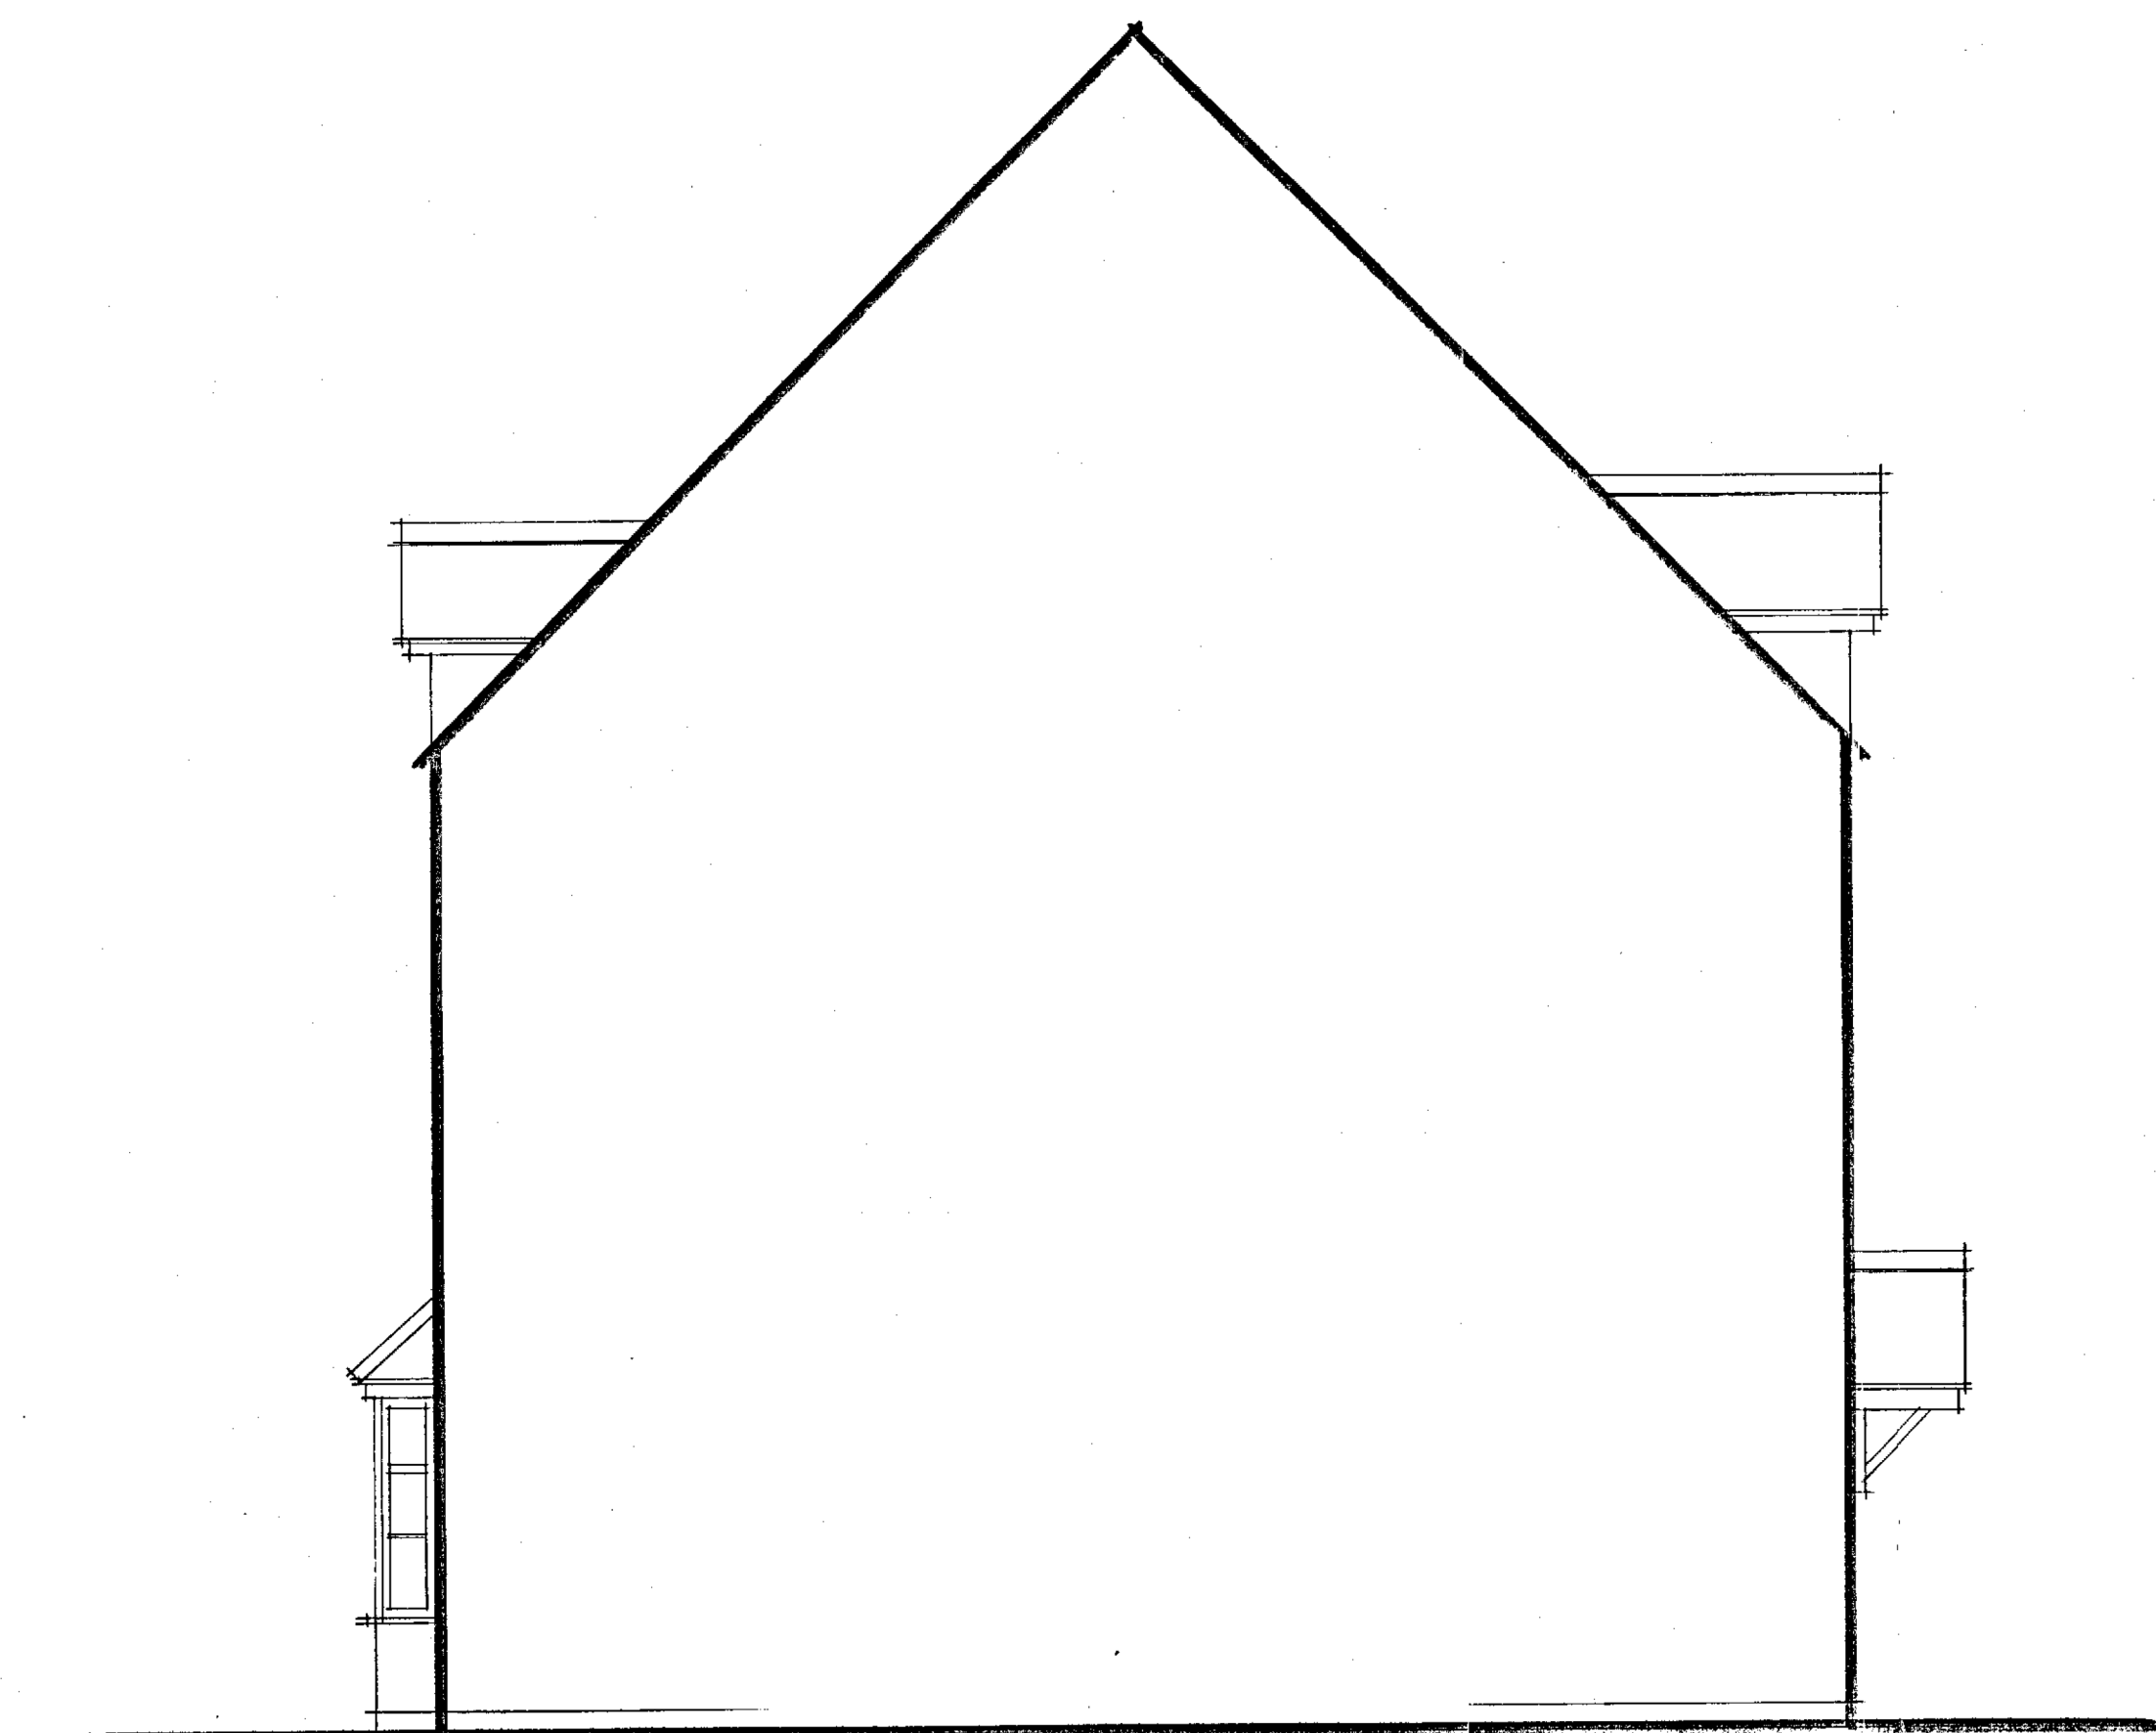

SIDE EAST 1:50

EXISTING
ELEVATIONS.

SCALE 1:50

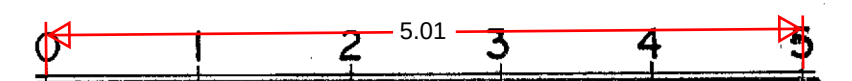

PROJECT.
39 QUARRY CLOSE
GRAVESEND
KEN
DA11 0GA.

CLIENT.
MR & MRS S. BAINS.

PROPOSED TITLE.
**Installation: Heat
Pump**

SCALE. 1:50. A2