





FRONT NORTH 1:50

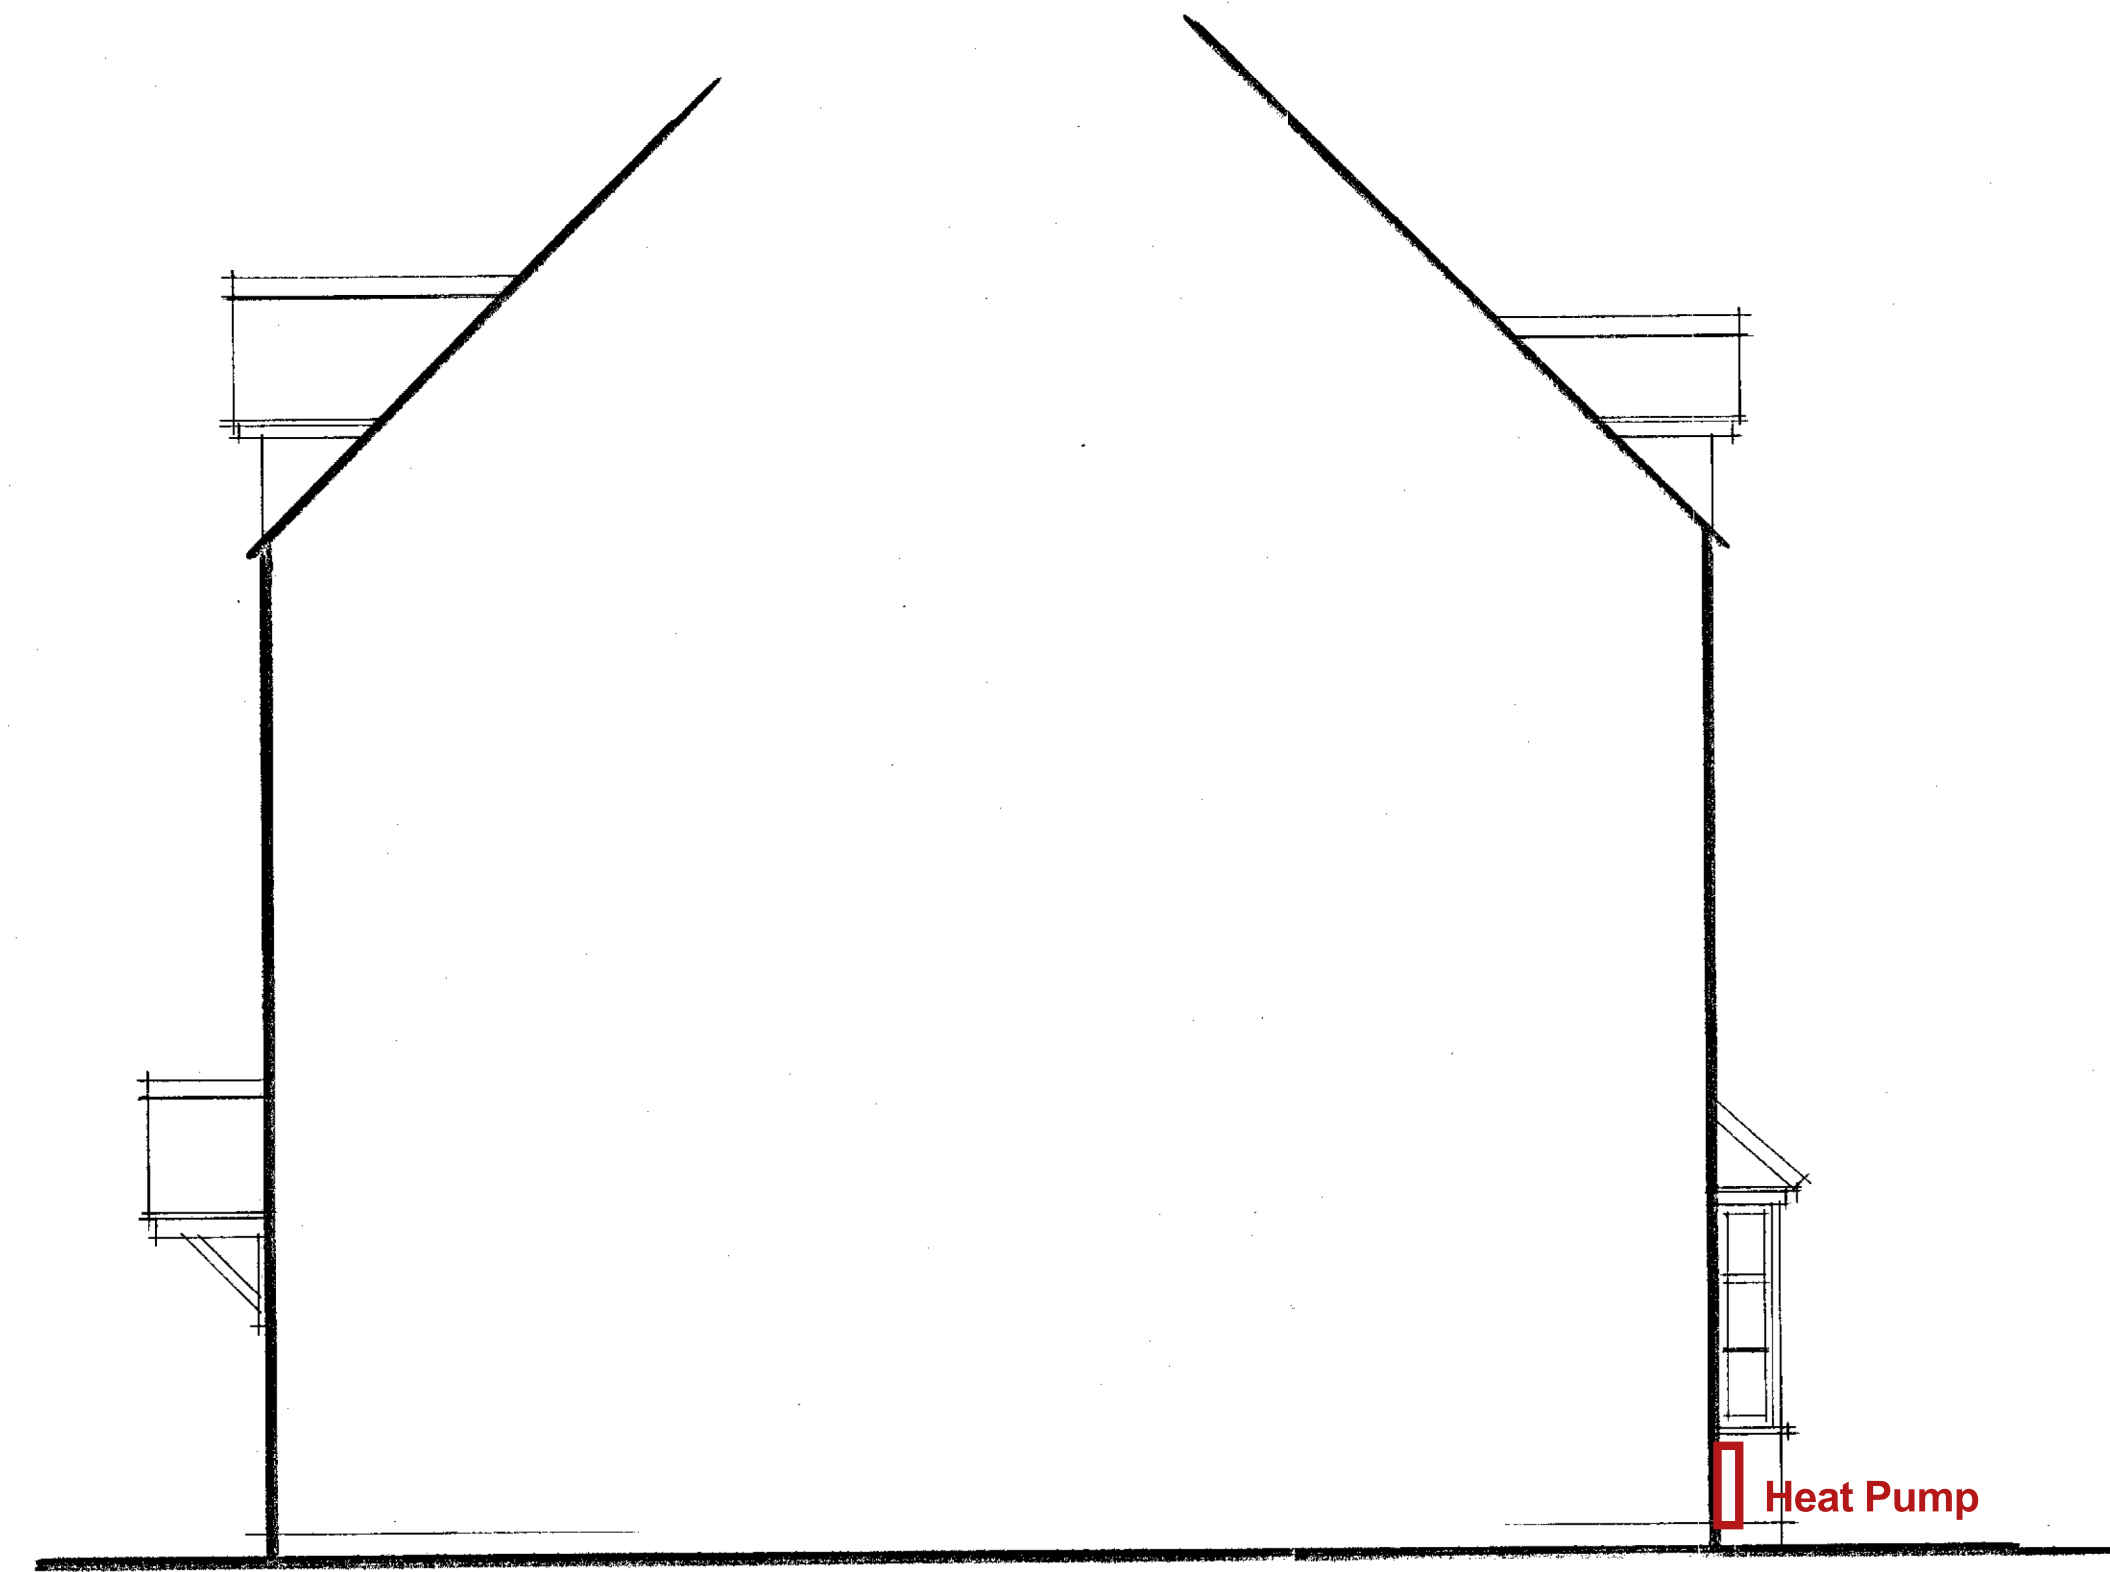

SIDE WEST 1:50




REAR SOUTH 1:50
Heat Pump

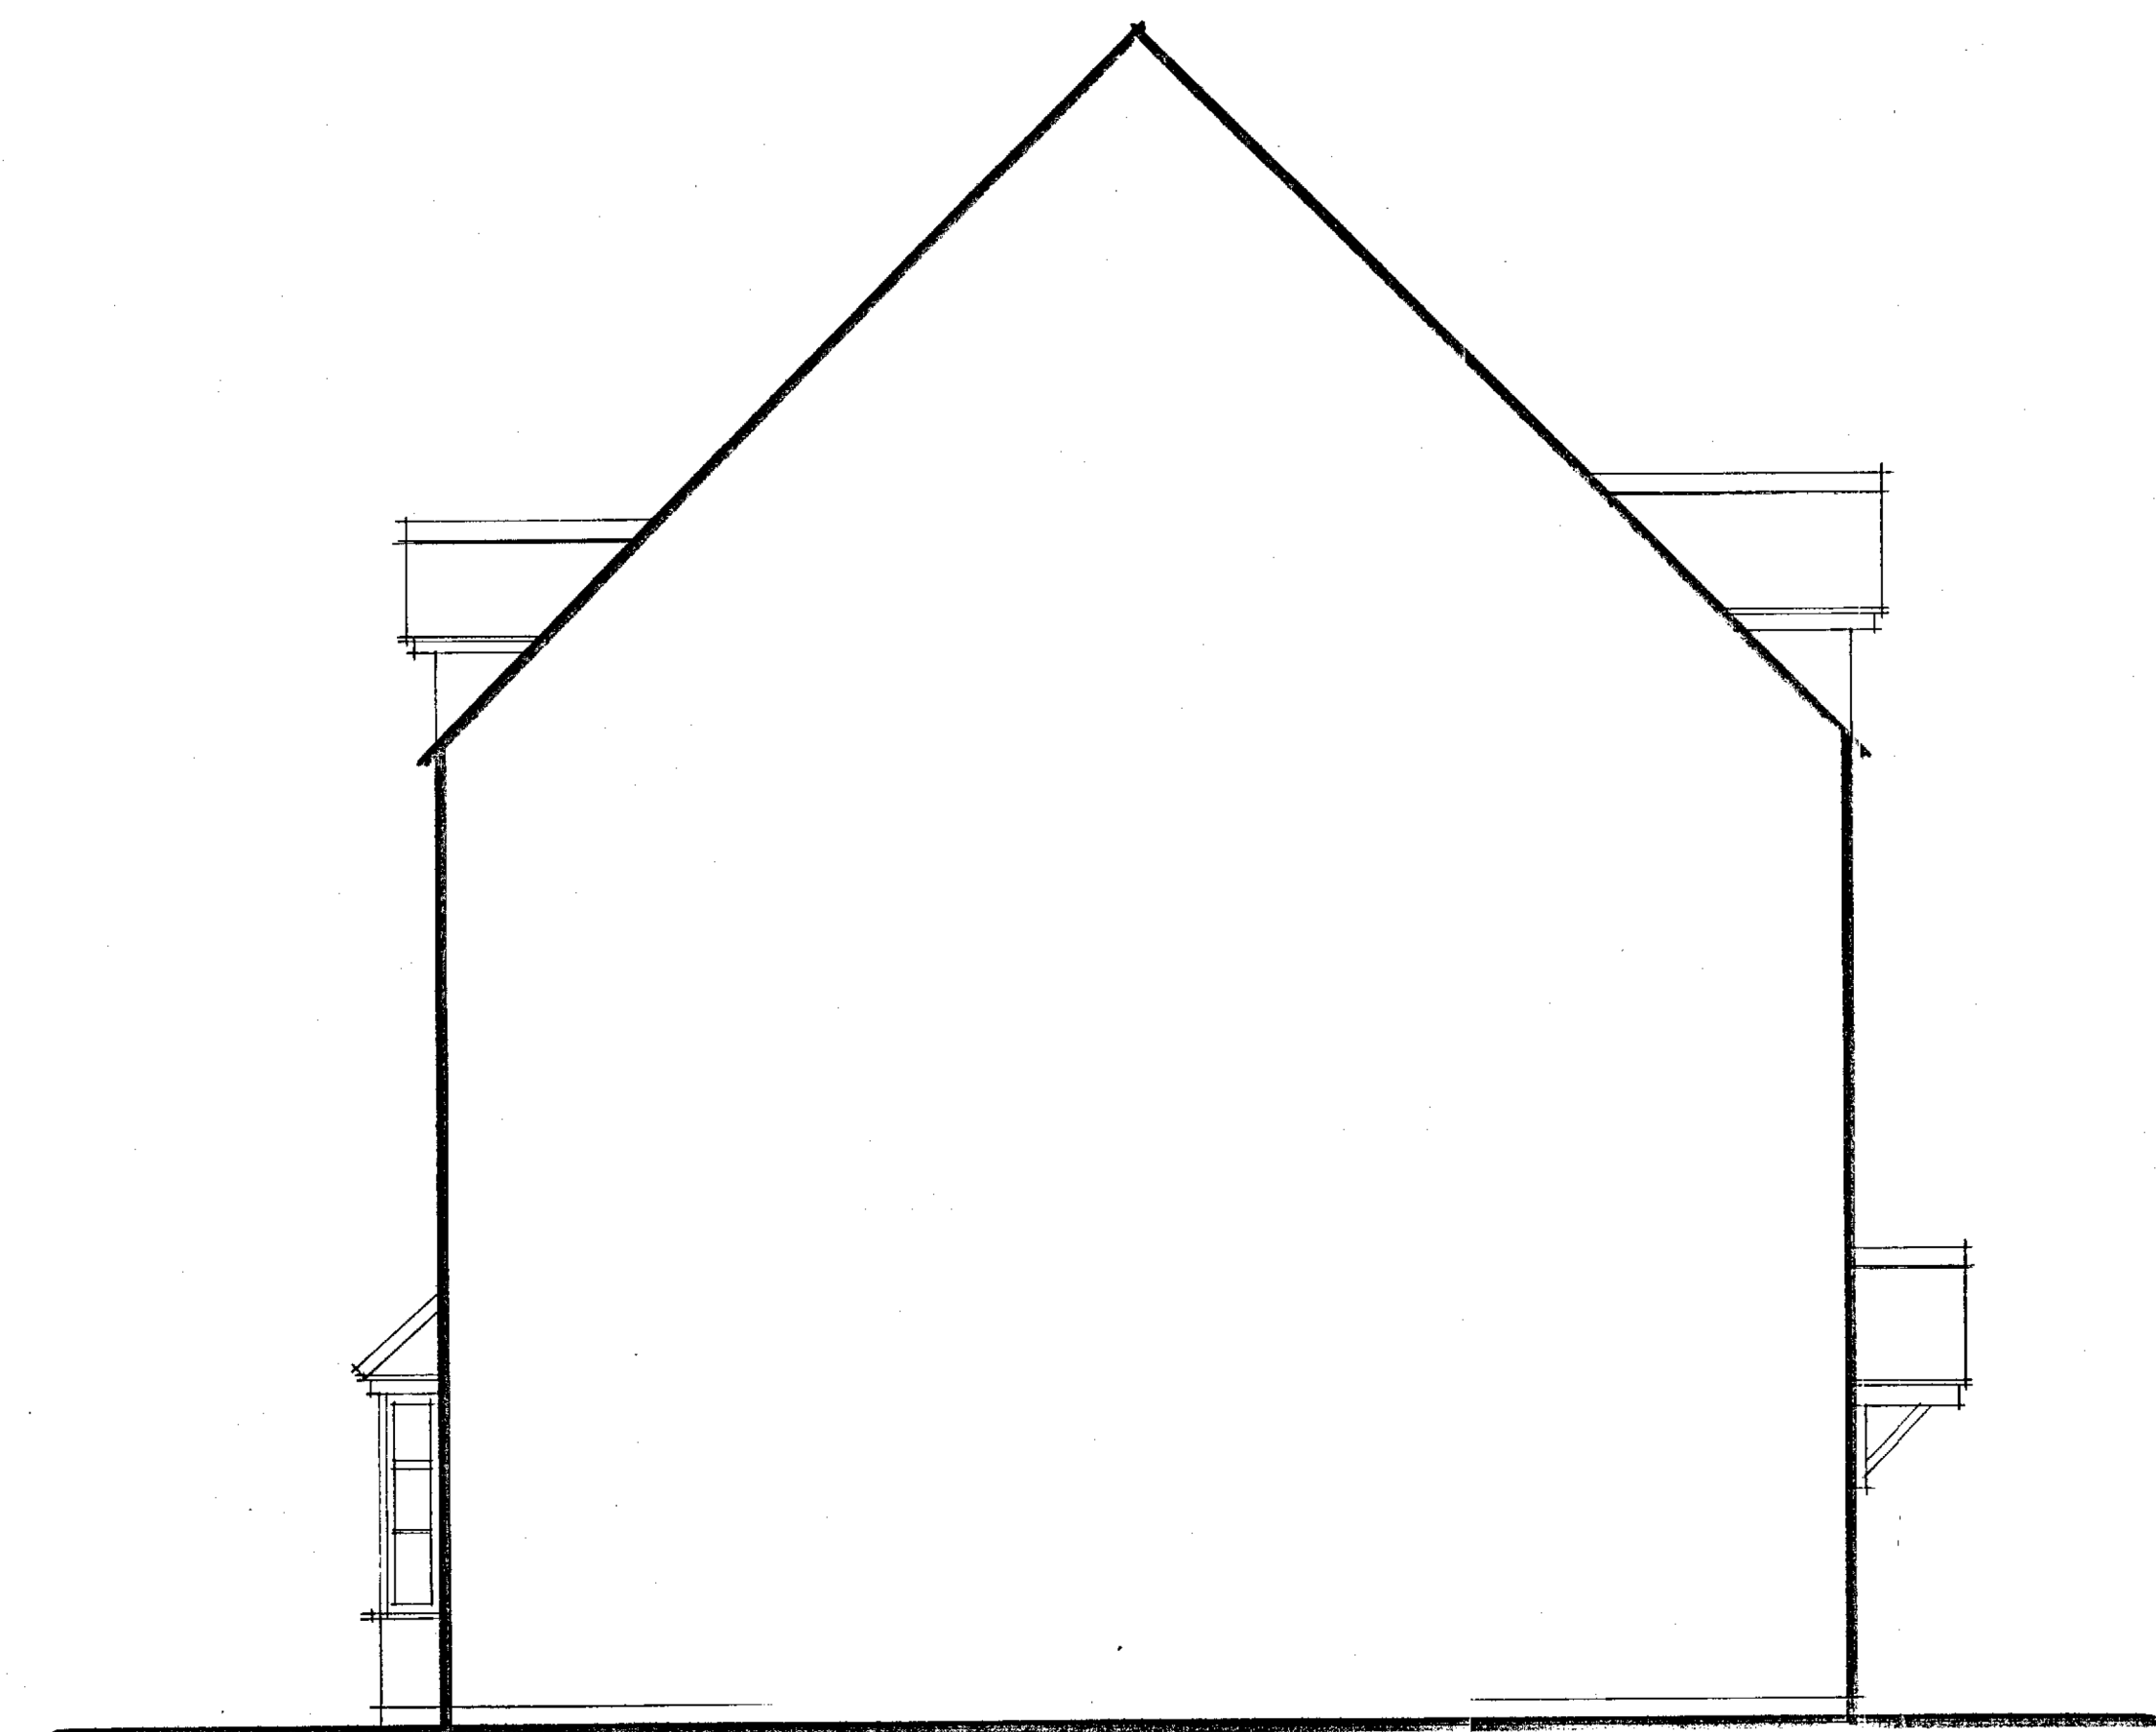

SIDE EAST 1:50

PROPOSED
ELEVATIONS.

SCALE 1:50

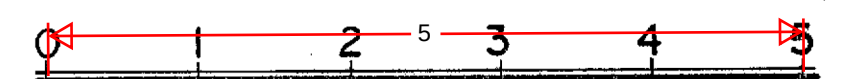

PROJECT.

39 QUARRY CLOSE
GRAVESEND
KEN
DA11 0GA.

CLIENT.

MR & MRS S. BAINS.

PROPOSED TITLE.

Installation: Heat
Pump

SCALE. 1:50.

A2